




A1
A-601
HEAD DETAIL
3" = 1'-0"

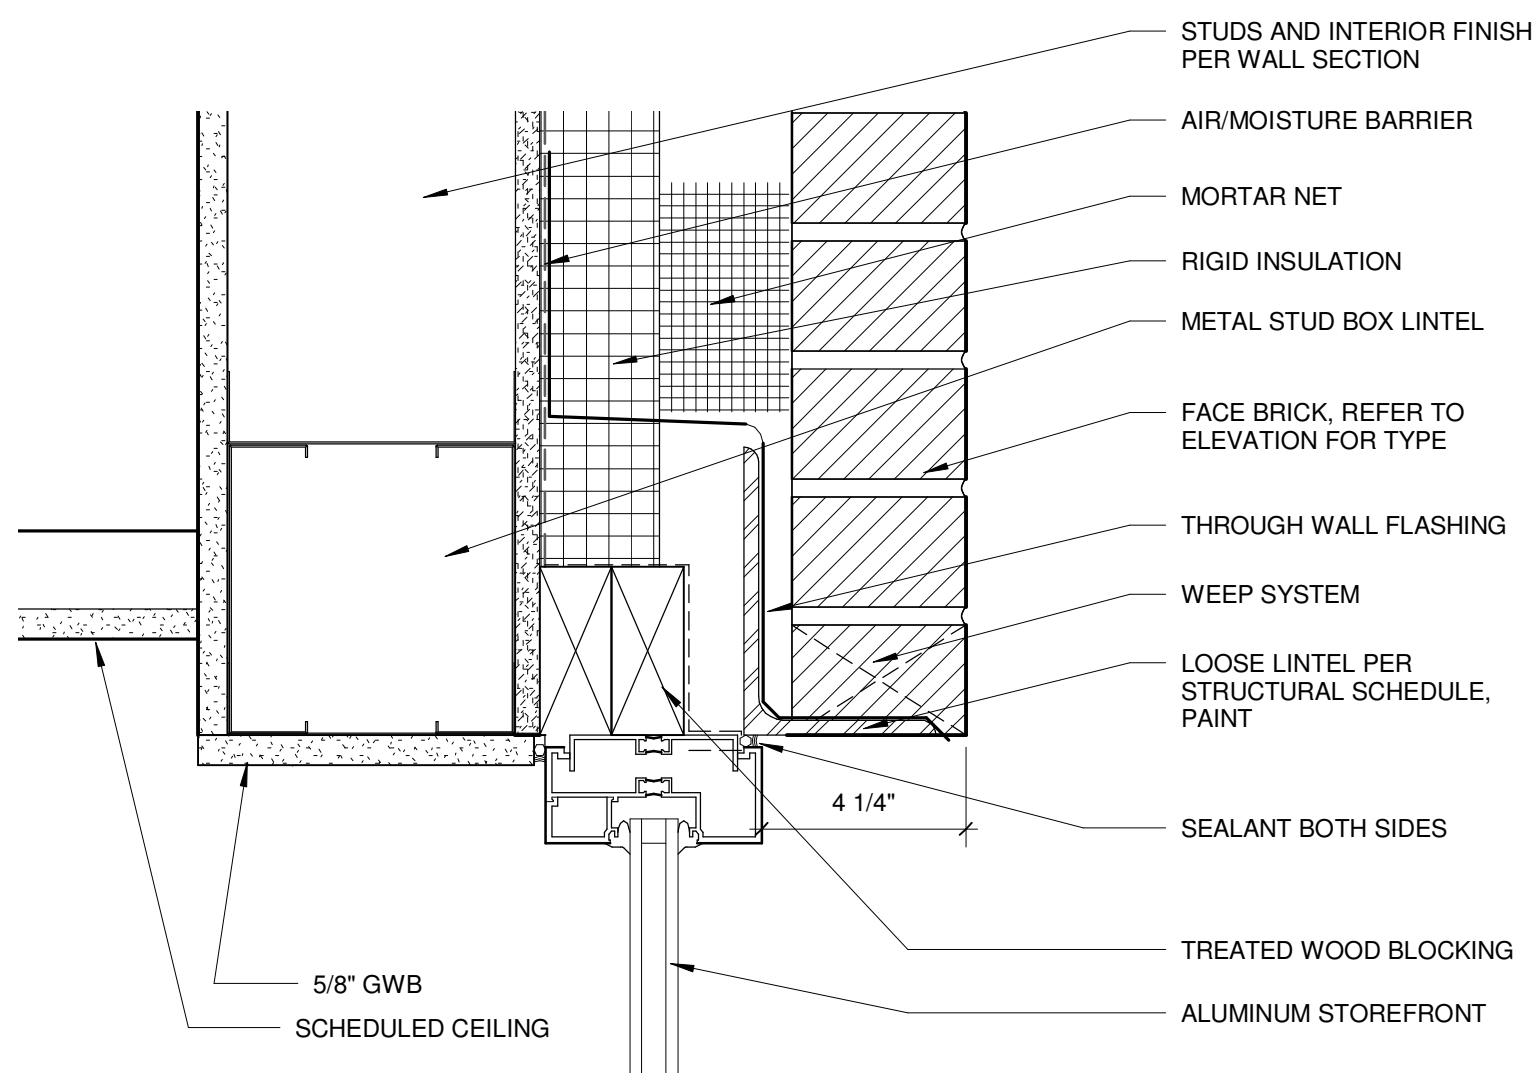


A2
A-601
JAMB DETAIL
3" = 1'-0"

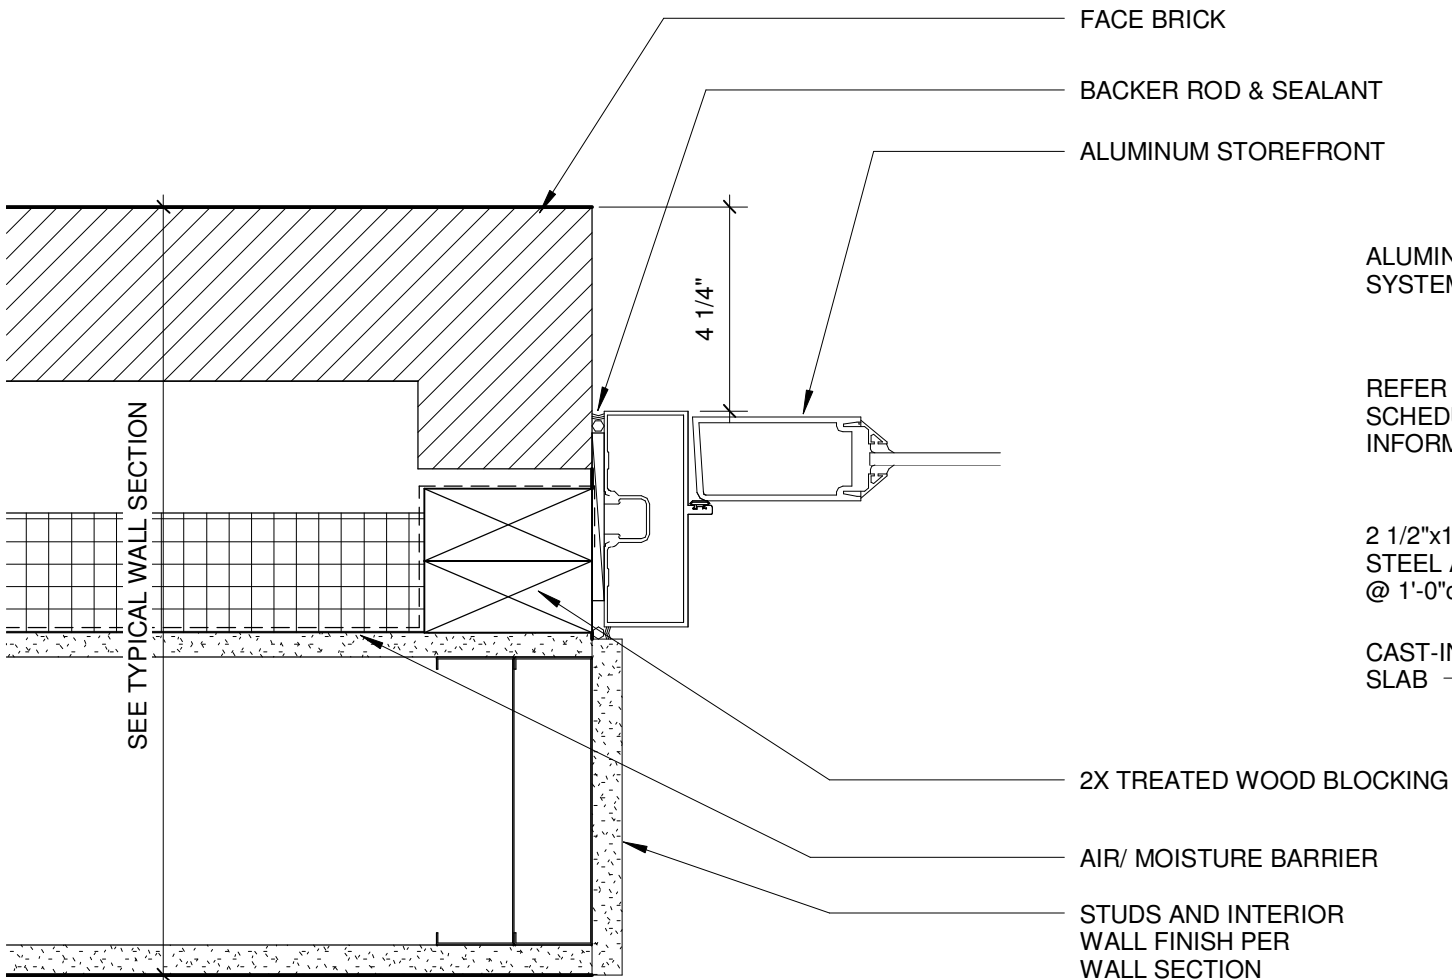


A5
A-601
THRESHOLD DETAIL
1 1/2" = 1'-0"

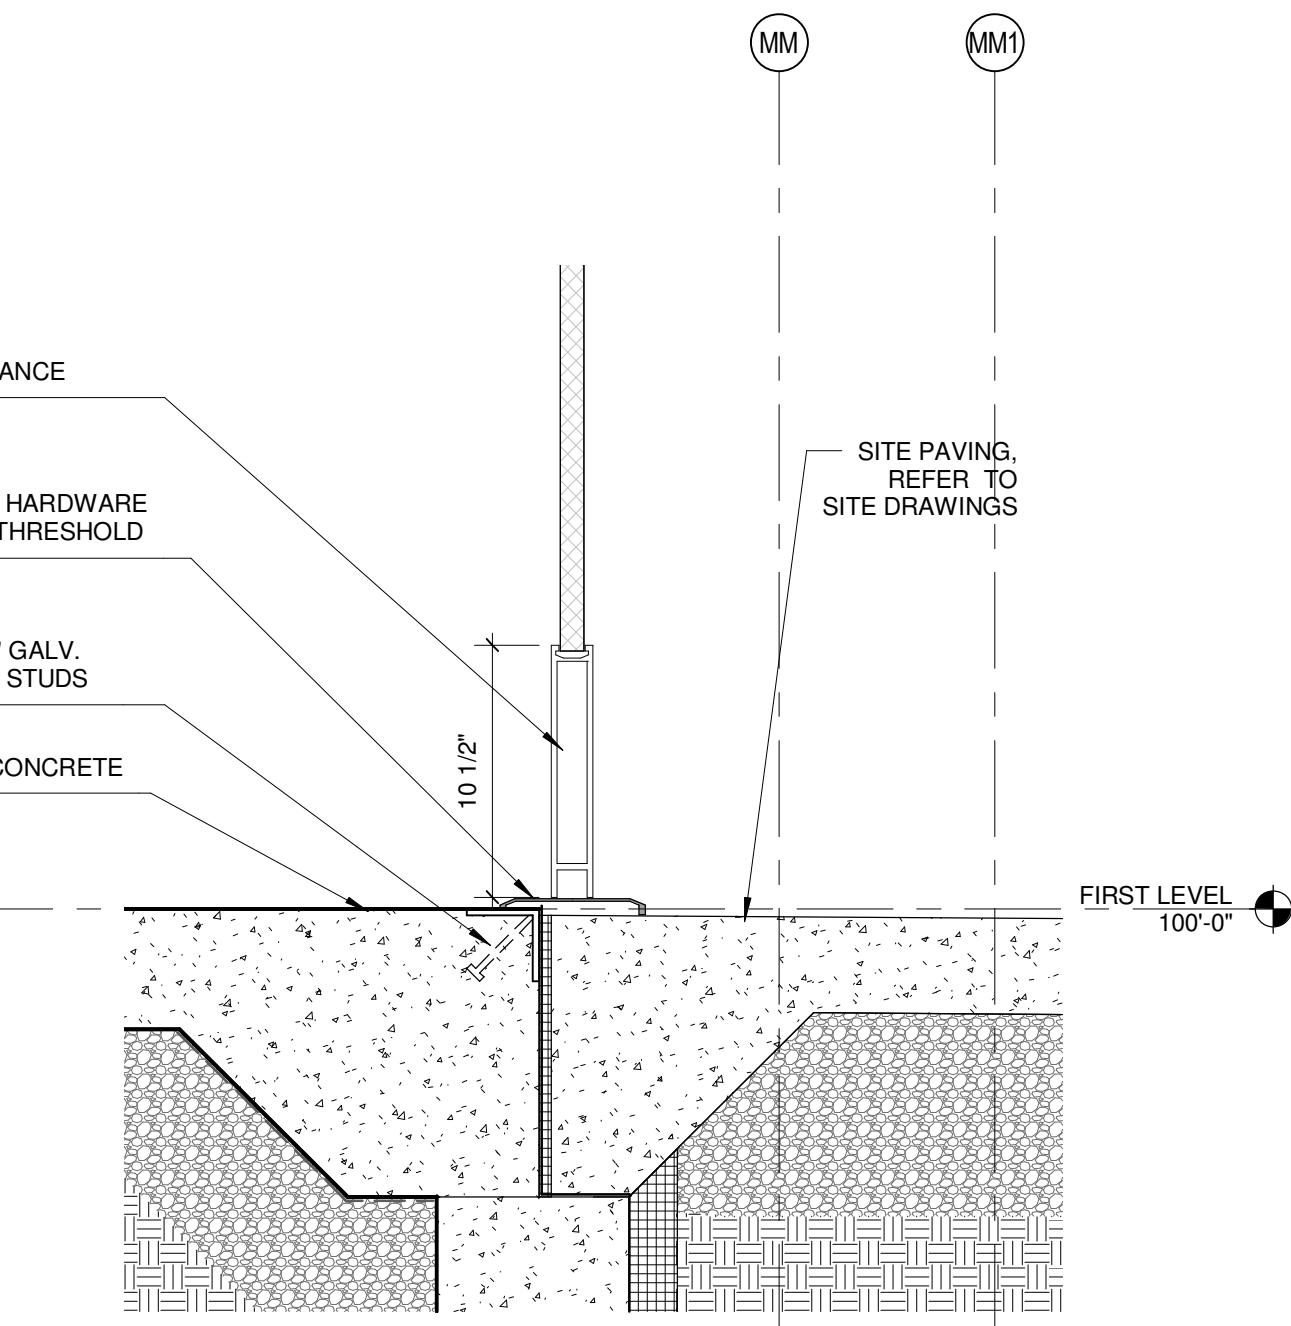


B1
A-601
HEAD DETAIL
3" = 1'-0"

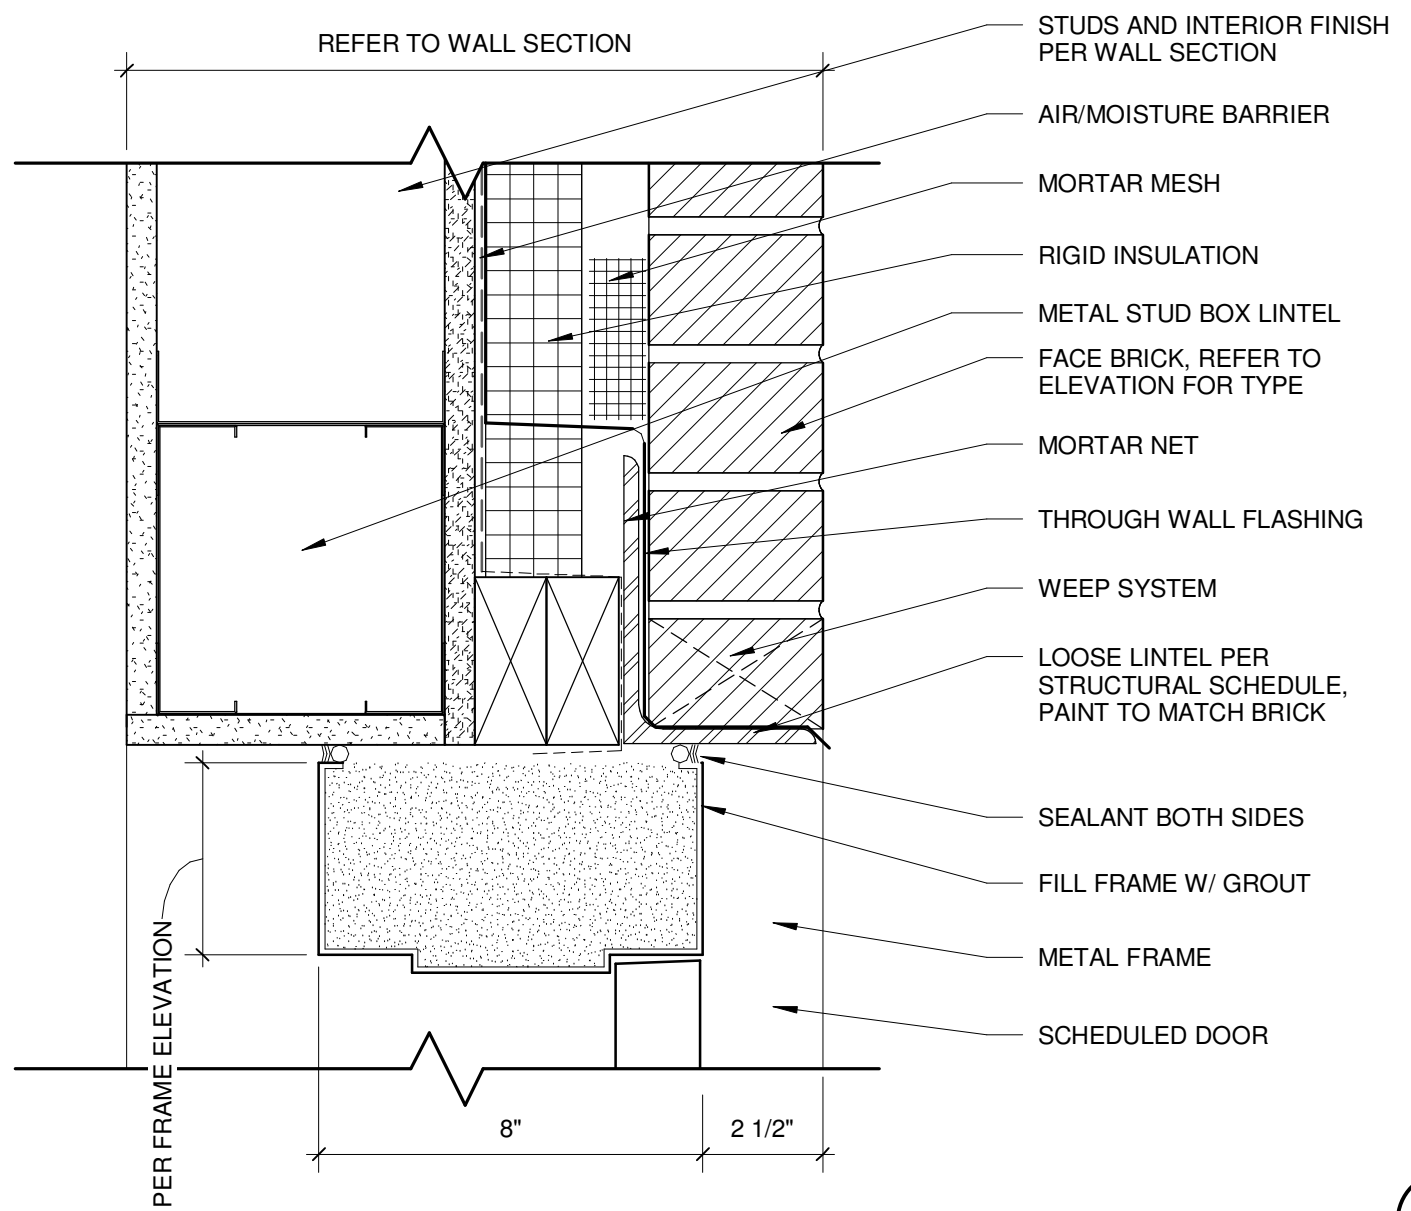


B3
A-601
JAMB DETAIL
3" = 1'-0"

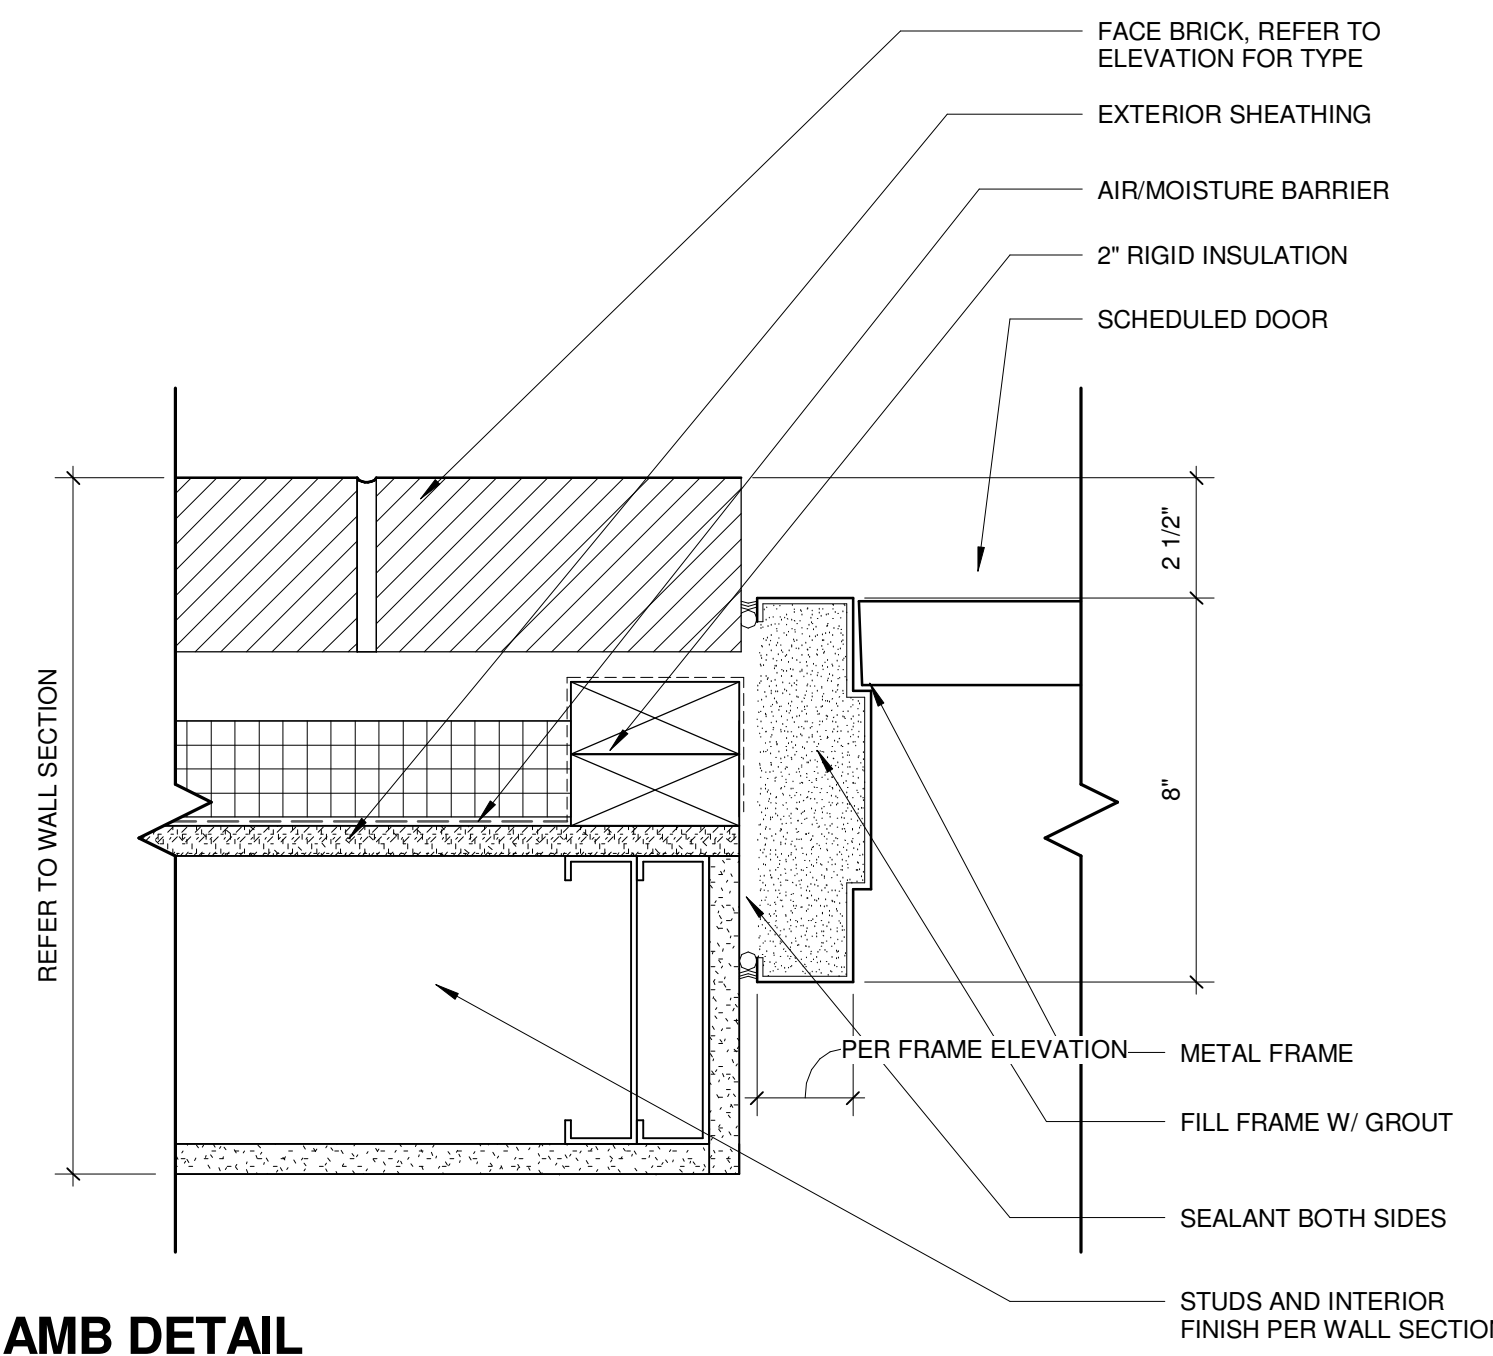


B5
A-601
HEAD DETAIL
3" = 1'-0"

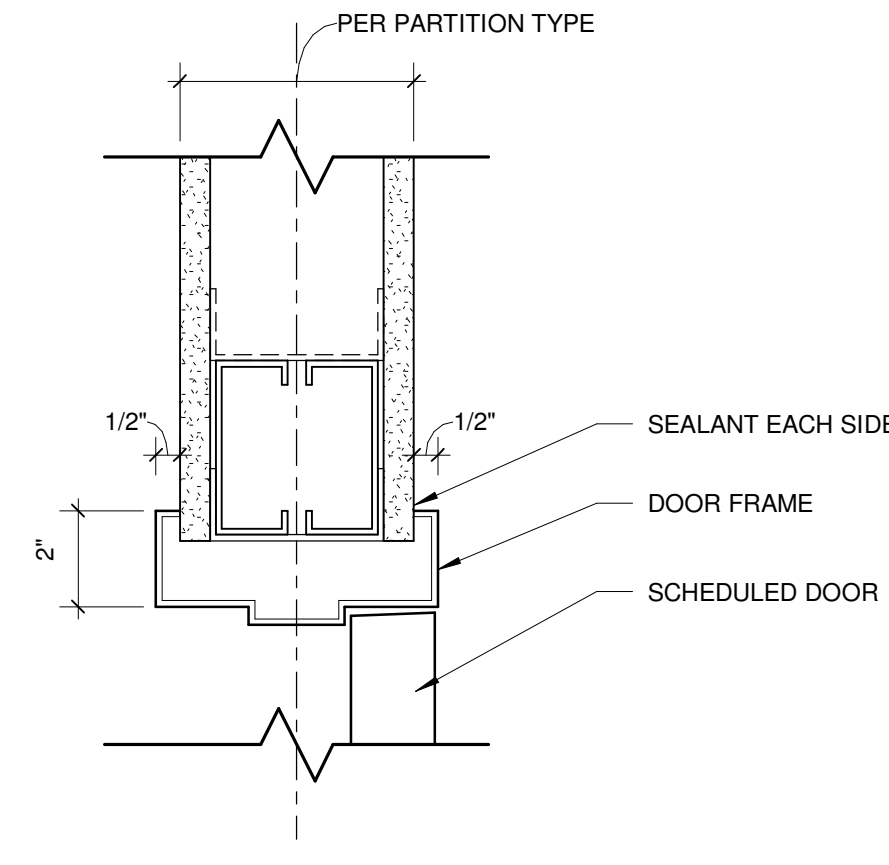


B6
A-601
JAMB DETAIL
3" = 1'-0"

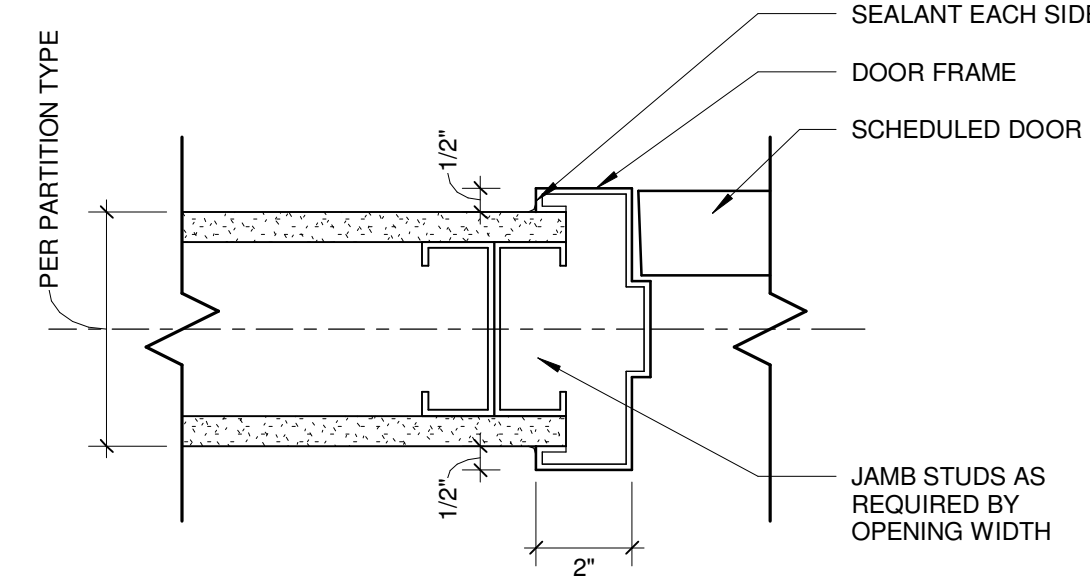

B7
A-601
SILL DETAIL
1" = 1'-0"

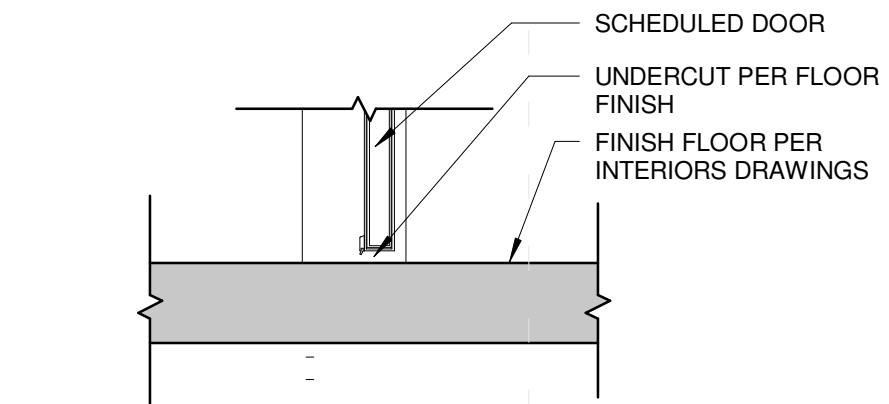

E3
A-601
SILL DETAIL
1" = 1'-0"

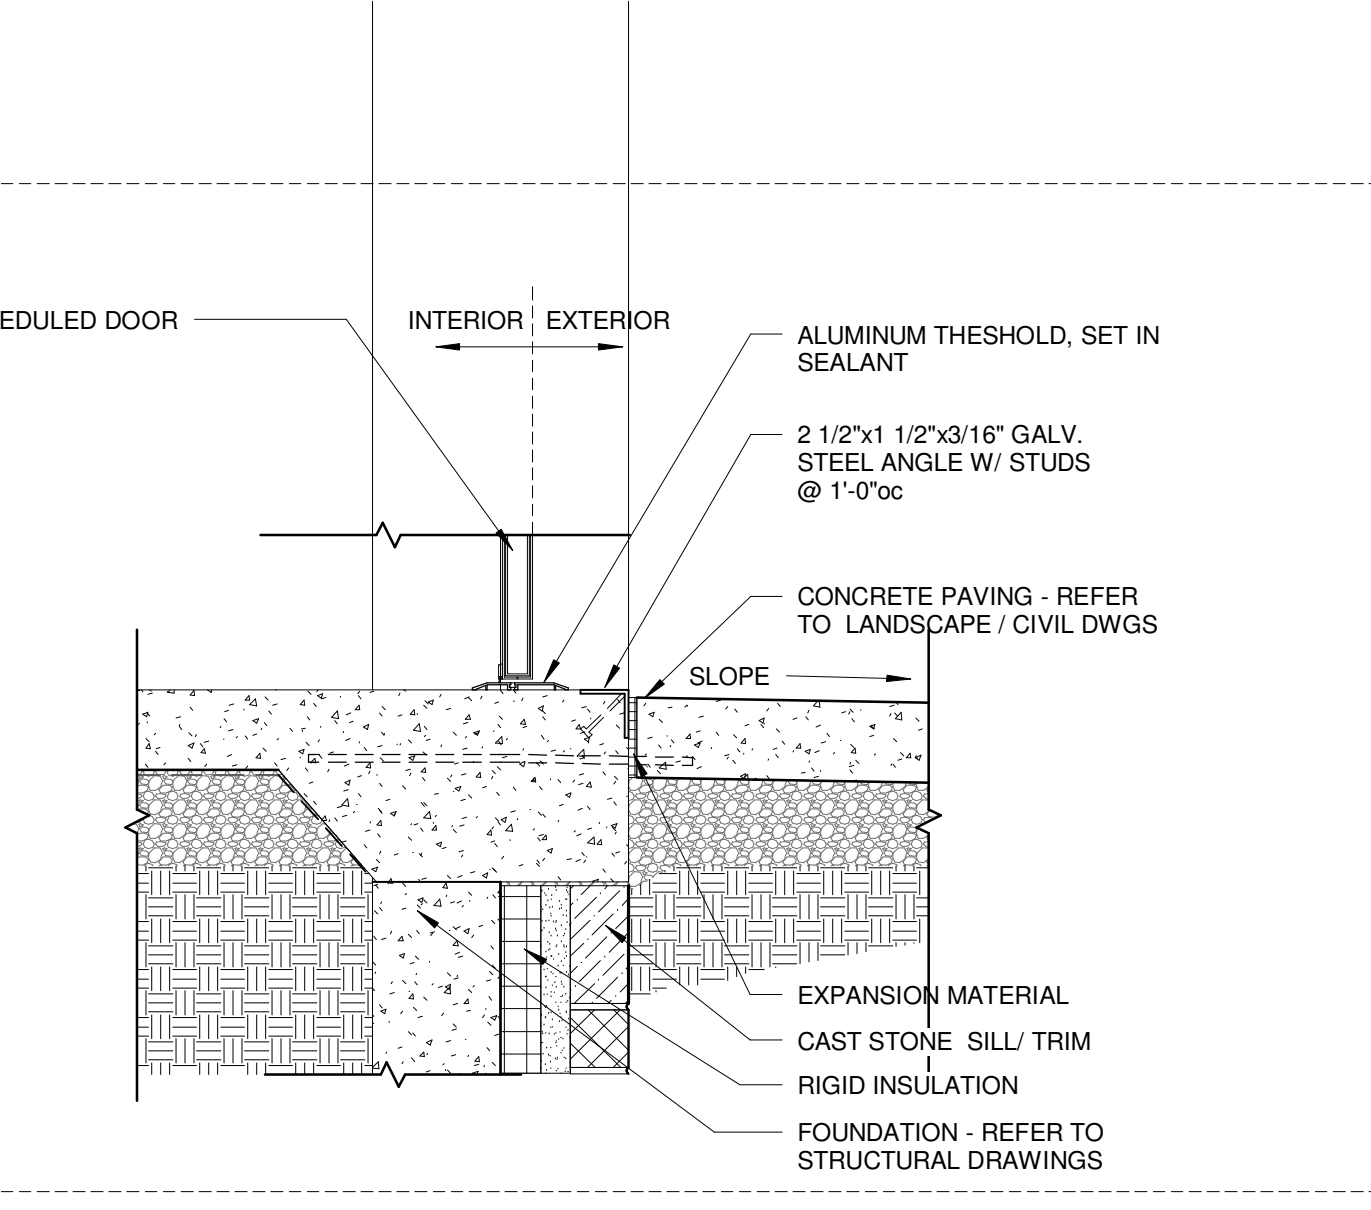

DOOR SCHEDULE

DOOR NUMBER	PAIR	DOOR						FRAME					FIRE RATING	REMARKS	
		W	H	T	MTRL.	ELEV.	GLASS	HDWR. SET	MTRL.	ELEV.	HEAD	JAMB			THRESHOLD
FIRST LEVEL															
100-1		3'-0"	8'-0"	1 3/4"	ALUM.	FG	GL02	1	ALUM.	W13	F3/A602	F1/A602	A5/A601	---	REMARK: 1
100-2		3'-0"	8'-0"	1 3/4"	ALUM.	FG	GL02	2	ALUM.	W13	F3/A602	F1/A602	A5/A601	---	REMARK: 1
100-3		3'-0"	8'-0"	1 3/4"	ALUM.	FG	GL02	2	ALUM.	W13	F3/A602	F1/A602	A5/A601	---	REMARK: 1
100-4		3'-0"	8'-0"	1 3/4"	ALUM.	FG	GL01	9	ALUM.	W14	F3/A602	F1/A602	E7/A511	---	REMARK: 1
100-5		3'-0"	8'-0"	1 3/4"	ALUM.	FG	GL01	11	ALUM.	W14	F3/A602	F1/A602	E7/A511	---	REMARK: 1
100-6		3'-0"	8'-0"	1 3/4"	ALUM.	FG	GL01	11	ALUM.	W14	F3/A602	F1/A602	E7/A511	---	REMARK: 1
102-1		3'-4 27'-2"	8'-0"	1 3/4"	ALUM.	FG1	GL02	3	ALUM.	W01	B3/A602	B1/A602	A5/A601	---	
102-2		2'-10"	8'-0"	1 3/4"	ALUM.	FG	GL02	3	ALUM.	W04	B3/A602	A3/A501	A7/A511	---	REMARK: 1
102-3		52'-2"	23'-0"	1 3/4"	H.M.	---	---	---	STL	---	A7/A512	C4/A521	---	---	AUTO OVERHEAD FOLDING PARTITION
102A-1	Yes	3'-0"	7'-10"	1 3/4"	W.D.	N2	GL01	18	H.M.	F1	B5/A601	B6/A601	B7/A601	---	
102A-2		9'-9"	10'-8 1/2"	1 3/4"	H.M.	---	GL07	---	STL	---	A7/A512	C4/A521	---	---	OVERHEAD BI-FOLD DOOR. REMARK: 2
102A-3		9'-9"	10'-8 1/2"	1 3/4"	H.M.	---	GL07	---	STL	---	A7/A512	C4/A521	---	---	OVERHEAD BI-FOLD DOOR. REMARK: 2
102A-4		9'-9"	10'-8 1/2"	1 3/4"	H.M.	---	GL07	---	STL	---	A7/A512	C4/A521	---	---	OVERHEAD BI-FOLD DOOR. REMARK: 2
102A-5		3'-0"	7'-10"	1 3/4"	W.D.	F	---	15.1	H.M.	F1	B5/A601	B6/A601	B7/A601	---	
102B-1		3'-0"	8'-0"	1 3/4"	ALUM.	FG	GL06	22	ALUM.	W18	D1/A602	C7/A522	---	---	REMARK: 1
102B-2	Yes	3'-0"	11'-5"	1 3/4"	ALUM.	FG	GL-XX (Doors)	23	ALUM.	W18	---	---	---	---	REMARK: 3
103-1		3'-0"	8'-0"	1 3/4"	ALUM.	FG	GL01	22	ALUM.	W17	F5/A602	F6/A602	---	---	REMARK: 1
103-2		16'-2"	10'-2"	1 3/4"	W.D.	---	GL07	---	WD	---	C1/A511	F7/A521	---	---	BI-FOLD DOOR
103A		3'-0"	7'-10"	1 3/4"	W.D.	N2	GL01	24	H.M.	F1	---	---	---	---	
104-1	Yes	3'-0"	8'-2 1/2"	1/2"	ALUM.	G	GL-XX (Doors)	4	ALUM.	ALUM.	B6/A602	B8/A602	B4-B6/A602	---	
104-2	Yes	3'-0"	8'-0"	1/2"	ALUM.	G	GL-XX (Doors)	10	ALUM.	ALUM.	B6/A602	B8/A602	B4-B6/A602	---	
105-1	Yes	3'-0"	7'-10"	1 3/4"	W.D.	N2	GL01	25	H.M.	F1	B5/A601	B6/A601	---	---	
105-2	Yes	3'-0"	7'-10"	1 3/4"	W.D.	N2	GL01	25	H.M.	F1	B5/A601	B6/A601	---	---	
106	Yes	3'-0"	7'-10"	1 3/4"	W.D.	F	---	20	H.M.	F1	B5/A601	B6/A601	---	---	
107		3'-0"	7'-10"	1 3/4"	W.D.	F	---	15	H.M.	F1	B5/A601	B6/A601	---	---	
108-1	Yes	3'-0"	7'-10"	1 3/4"	W.D.	F	---	16	H.M.	F1	B5/A601	B6/A601	---	---	
108-2	Yes	3'-0"	7'-10"	1 3/4"	W.D.	F	---	17	H.M.	F1	B5/A601	B6/A601	---	---	
110		3'-0"	7'-10"	1 3/4"	W.D.	FG	GL08	12	H.M.	F1	B5/A601	B6/A601	---	---	
111		3'-0"	7'-10"	1 3/4"	W.D.	F	---	14	H.M.	F1	B5/A601	B6/A601	---	---	
112A-1		3'-0"	7'-10"	1 3/4"	W.D.	FG	GL08	12	H.M.	F1	B5/A601	B6/A601	---	---	
112A-2		3'-0"	7'-10"	1 3/4"	W.D.	FG	GL08	12	H.M.	F1	B5/A601	B6/A601	---	---	
113		28'-0"	11'-0"	1 3/4"	H.M.	OH	---	27	STL	---	---	---	---	---	
113A		3'-0"	7'-10"	1 3/4"	W.D.	N2	---	24	H.M.	F1	B5/A601	B6/A601	---	---	
113B		3'-0"	7'-10"	1 3/4"	W.D.	N2	GL01	21	H.M.	F1	B5/A601	B6/A601	---	---	
113C		3'-0"	7'-10"	1 3/4"	W.D.	F	---	15	H.M.	F1	B5/A601	B6/A601	---	---	
113D		4'-0"	7'-10"	1 3/4"	W.D.	F	---	15	H.M.	F1	B5/A601	B6/A601	---	---	
114-1	Yes	3'-0"	8'-0"	1 3/4"	ALUM.	FG	GL03	5	ALUM.	W19	A1/A601	A2/A601	A5/A601	---	REMARK: 1
114-2		11'-0"	11'-0"	1 3/4"	H.M.	OH	---	27	STL	---	---	---	---	---	OVERHEAD COLLING GRILLE
114A		3'-0"	7'-10"	1 3/4"	W.D.	N2	GL01	21	H.M.	F1	B5/A601	B6/A601	---	---	
114B	Yes	3'-0"	7'-10"	1 3/4"	W.D.	F	---	16.1	H.M.	F1	B5/A601	B6/A601	---	---	
115-1	Yes	3'-0"	8'-0"	1 3/4"	ALUM.	FG	GL02	6	ALUM.	W08	E2/A521	A5/A601	---	---	REMARK: 1
115-2	Yes	3'-0"	8'-0"	1 3/4"	ALUM.	FG	GL01	13	ALUM.	W09	E4 C2/A5 21	A5/A601	---	---	REMARK: 1
116-1	Yes	4'-0"	8'-0"	1 3/4"	H.M.	F	---	7	H.M.	F2	B1/A601	B3/A601	E3/A601	---	
116-2		3'-6"	7'-10"	1 3/4"	H.M.	F	---	19	H.M.	F1	B5/A601	B6/A601	---	---	
116-3			1'-6"		H.M.	F	---	28	H.M.	F2	B1/A601	B3/A601	E3/A601	---	ROOF ACCESS HATCH
117	Yes	4'-0"	8'-0"	1 3/4"	H.M.	F	---	8	H.M.	F2	B1/A601	B3/A601	E3/A601	---	
118-1		3'-0"	7'-10"	1 3/4"	H.M.	F	---	26	H.M.	F1	---	---	---	---	
118-2		3'-0"	7'-10"	1 3/4"	H.M.	F	---	26	H.M.	F1	---	---	---	---	

GENERAL DOOR SCHEDULE NOTES

- THESE GENERAL NOTES APPLY TO SERIES 600 DOOR SCHEDULE DRAWINGS.
- UNDERCUT DOORS AS REQUIRED BY FINAL FLOOR FINISH.
- PERIMETERS AND SURROUNDING WALL CONSTRUCTION UNLESS OTHERWISE INDICATED.
- PROVIDE SEALANT BETWEEN INTERIOR AND EXTERIOR STOREFRONT FRAME PERIMETERS AND SURROUNDING WALL CONSTRUCTION UNLESS OTHERWISE INDICATED.
- GROUT FULL HOLLOW METAL DOORFRAMES IN MASONRY WALL CONSTRUCTION.
- WHERE A FIRE RATING IS INDICATED ON THE DOOR SCHEDULE, HARDWARE AND DOOR ASSEMBLY COMPONENTS SHALL MEET THE REQUIREMENTS OF THAT LABEL.
- INSTALL DOOR GLASS USING WET-GLAZING METHOD. REFER TO PROJECT MANUAL DIVISION 8 FOR GLAZING.
- REFER TO PROJECT MANUAL DIVISION 8 FOR HARDWARE SCHEDULE.

DOOR SCHEDULE REMARKS

- SEE FRAME ELEVATIONS FOR ADDITIONAL GLASS TYPE INFORMATION.
- SEE A1/A 221 FOR FINISHED FRAME ELEVATION.
- FOLDING PARTITION SYSTEM. REFER TO SPECIFICATION XYZ FOR FOLDING PARTITION AND HARDWARE INFORMATION.

GLAZING SCHEDULE

- GL01 1/4" CLEAR GLASS - HS
- GL02 1" CLEAR INSULATING GLASS, LOW 'E' - HS [VNE-63 on #2 SURFACE]
- GL03 1" CLEAR INSULATING GLASS, LOW 'E' - HS [VE-2M on #2 SURFACE]
- GL04 1" CLEAR INSULATING GLASS, LOW 'E' - HS [VE-2M / SCREEN FRIT on #2 SURFACE]
- GL05 1" CLEAR INSULATING GLASS, LOW 'E' - HS [VE-2M on #2 SURFACE] W/ AIR SPACE FILLED W/ NANOGEL GRANULALS
- GL06 1/2" LAMINATED GLASS W/ 1/4" CLEAR GLASS - HS & 1/4" DECORATIVE GLASS
- GL07 1/2" LAMINATED GLASS W/ 2 LAYERS CLEAR GLASS - HS W/ DECORATIVE FILM
- GL08 1/4" CLEAR GLASS - HS, W/ ETCHED FROSTING IN INDICATED PATTERN
- GL09 5/8" CLEAR GLASS - ALL GLASS ENTRANCE
- GL10 NOT USED.
- GL11 1" INSULATING METAL FACED SPANDREL PANEL

NOTES: - PROVIDE TEMPERED/SAFETY GLAZING AS REQUIRED BY STATE OR LOCAL CODES.

Marian University ALUMNI HALL

3200 Cold Springs Rd
Indianapolis, Indiana 46222

Owner
Marian University
3200 Cold Springs Road
Indianapolis, Indiana 46222
(317) 955-6254

Architect
RATIO Architects, Inc.
Suite 100, Schrader Building
107 South Pennsylvania Street
Indianapolis, Indiana 46204
317-633-4040

Structural Engineer
Fink Roberts & Petrie, Inc.
4040 Vincennes Circle
Suite 300
Indianapolis, Indiana 46268
(317) 872-8400

Mechanical / Electrical Engineer
R.E. Dimond and Associates, Inc.
732 North Capitol Avenue
Indianapolis, Indiana 46204
(317) 634-4672


Civil Engineer
Snelling Engineering, LLC
13295 Illinois Street
Suite 142
Carmel, Indiana 46032
(317) 536-8000

Technology Designer
Design 27
740 E. 52nd Street
Suite 6
Indianapolis, Indiana 46220
(317) 536-8000

ISSUED FOR CONSTRUCTION BID PACKAGE 2

REISSUE

CHECKED BY
JPB
APPROVED BY
KFH
PROJECT NO.
12103.000
Oct 04, 2013

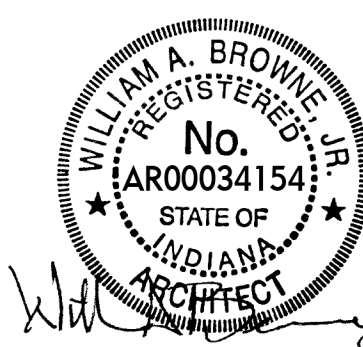

RATIO
SHEET TITLE
DOOR SCHEDULE AND DETAILS

SHEET NUMBER
A-601