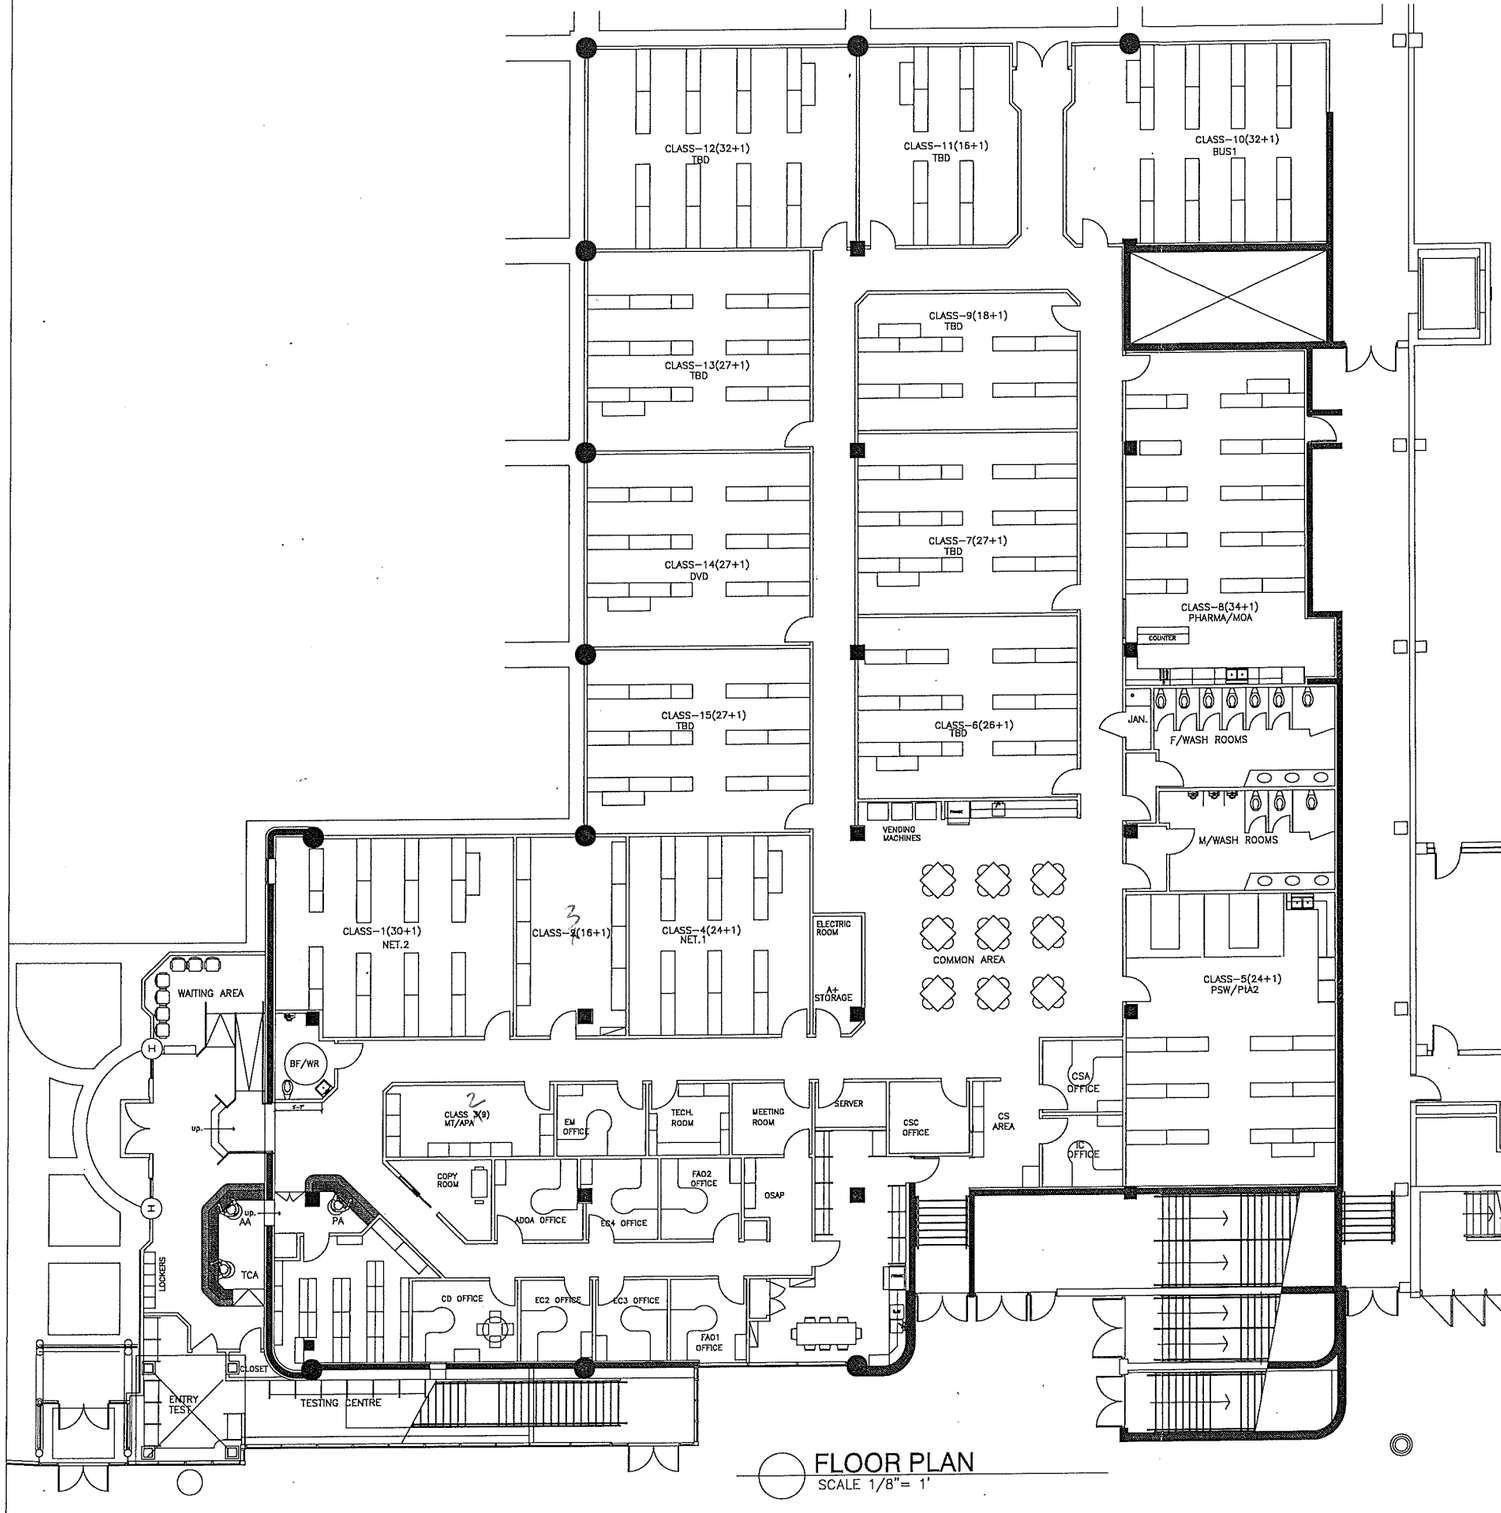


FLOOR PLAN
SCALE 1/8"= 1'

NOTES

(P1) PROVIDE WOOD BLOCKING INSIDE DRYWALL PARTITION FOR ALL WALL HUNG MILLWORK, SINKS, EXHAUST HOOD, WHITE BOARDS AND TV.

LEGEND

- EXISTING 8" CONC. BLOCK WALL TO UNDER SIDE OF CONC. SLAB.
- EXISTING DEMISING WALL TO UNDERSIDE OF STEEL DECK
- NEW SOUND INSULATED PARTITION 3 1/2" METAL STUDS @ 16" O.C. WITH 5/8" DRYWALL ON BOTH SIDES FROM FLOOR TO THE UNDERSIDE OF FINISHED CEILING. PROVIDE SOUND ATTENUATION BLANKETS WITHIN STUD CAVITY.
- NEW SOUND INSULATED PARTITION 3 1/2" METAL STUDS @ 16" O.C. WITH 5/8" DRYWALL ON BOTH SIDES FROM FLOOR TO 12'HIGH.. PROVIDE SOUND ATTENUATION BLANKETS WITHIN STUD CAVITY.

DOORS & WINDOWS:

- (DE) EXISTING DOOR TO REMAIN
- (D1) NEW 36" X 80" SOLID WOOD DOOR C/W DOOR CLOSER
- (D2) NEW 36" X 80" SOLID WOOD DOOR WITH 2'X2'GLASS ON UPPER PART C/W DOOR CLOSER
- (W1) EXISTING WINDOW TO REMAIN
- (W1) EXISTING WINDOW TO REMAIN
- (W2) NEW 4'X5' FIXED GLASS ON PAINTED STEEL FRAME

no.	date	description	approved	by
2	JUNE4,09	ISSUED FOR PERMIT	C.Y	AA

revisions

Issued

no.	to/for		date	by
1.		REVIEW	Apr/09	AA

C.Y. HUI ARCHITECT
21 KENVIEW BLVD. UNIT 11, BRAMPTON, ONTARIO L6T 5G7
PHONE: (905) 792-6561 FAX: (905) 793-2406

THE ARCHITECT NOTED ABOVE HAS EXERCISED RESPONSIBLE CONTROL WITH RESPECT TO DESIGN ACTIVITIES. THE ARCHITECT'S SEAL NUMBER IS THE ARCHITECT'S BCIN.
FIRM BCDN 1496

project name

triOS COLLEGE

MARKET SQUARE
25 FREDERICK ST. , KITCHENER, ONTARIO

drawing title

POWER LAYOUT

scale 1/8" = 1'0"	project no.	revision
date OCTOBER ,2009		
drawn by AA	drawings in this set	
checked by AA	drawing no. E01	
approved by C.Y		