

Marian University
ALUMNI HALL

3200 Cold Springs Rd
Indianapolis, Indiana
46222

Owner

Marian University
3200 Cold Springs Road
Indianapolis, Indiana 46202
(317) 955-6254

Architect

RATIO Architects, Inc.
Suite 100, Schrader Building
107 South Pennsylvania Street
Indianapolis, Indiana 46204
317-633-4040

Structural Engineer

Fink Roberts & Petrie, Inc.
4040 Vincennes Circle
Suite 300
Indianapolis, Indiana 46268
(317) 872-8400

Mechanical / Electrical Engineer

R.E. Dimond and Associates, Inc.
732 North Capitol Avenue
Indianapolis, Indiana 46204
(317) 634-4672

Civil Engineer

Snelling Engineering, LLC
13295 Illinois Street
Suite 142
Carmel, Indiana 46032
(317) 663-3206

Technology Designer

Design 27
740 E. 52nd Street
Suite 6
Indianapolis, Indiana 46220
(317) 536-8000

ISSUED FOR CONSTRUCTION
BID PACKAGE 2

REISSUE

CHECKED BY

JPB

APPROVED BY

KFH

PROJECT NO.

12103.000

COPYRIGHT NOTICE: THIS ARCHITECTURAL
AND ENGINEERING DRAWING IS GIVEN IN
CONFIDENCE AND SHALL BE USED ONLY
PURSUANT TO THE AGREEMENT WITH RATIO
ARCHITECTS, INC. NO OTHER USE,
DISSEMINATION OR DUPLICATION MAY BE
MADE WITHOUT PRIOR WRITTEN CONSENT
OF RATIO ARCHITECTS, INC. ALL COMMON
LAW RIGHTS OF COPYRIGHT AND
OTHERWISE ARE HEREBY SPECIFICALLY
RESERVED.

RATIO

SHEET TITLE
WINDOW
ELEVATIONS


SHEET NUMBER

A-621


GLAZING SCHEDULE

- GL01 1/4" CLEAR GLASS - HS
GL02 1" CLEAR INSULATING GLASS, LOW 'E' - HS [VNE-63 on #2
SURFACE]
GL03 1" CLEAR INSULATING GLASS, LOW 'E' - HS [VE-2M on #2
SURFACE]
GL04 1" CLEAR INSULATING GLASS, LOW 'E' - HS [VE-2M/
SCREEN FRIT on #2 SURFACE]
GL05 1" CLEAR INSULATING GLASS, LOW 'E' - HS [VE-2M on #2
SURFACE] W/ AIR SPACE FILLED W/ NANOGEL GRANULALS
GL06 1/2" LAMINATED GLASS W/ 1/4" CLEAR GLASS - HS & 1/4"
DECORATIVE GLASS
GL07 1/2" LAMINATED GLASS W/ 2 LAYERS CLEAR GLASS - HS W/
DECORATIVE FILM
GL08 1/4" CLEAR GLASS - HS, W/ ETCHED FROSTING IN
INDICATED PATTERN
GL09 5/8" CLEAR GLASS - ALL GLASS ENTRANCE
GL10 NOT USED
GL11 1" INSULATING METAL FACED SPANDREL PANEL


NOTES: - PROVIDE TEMPERED/SAFETY GLAZING AS REQUIRED BY
STATE OR LOCAL CODES.

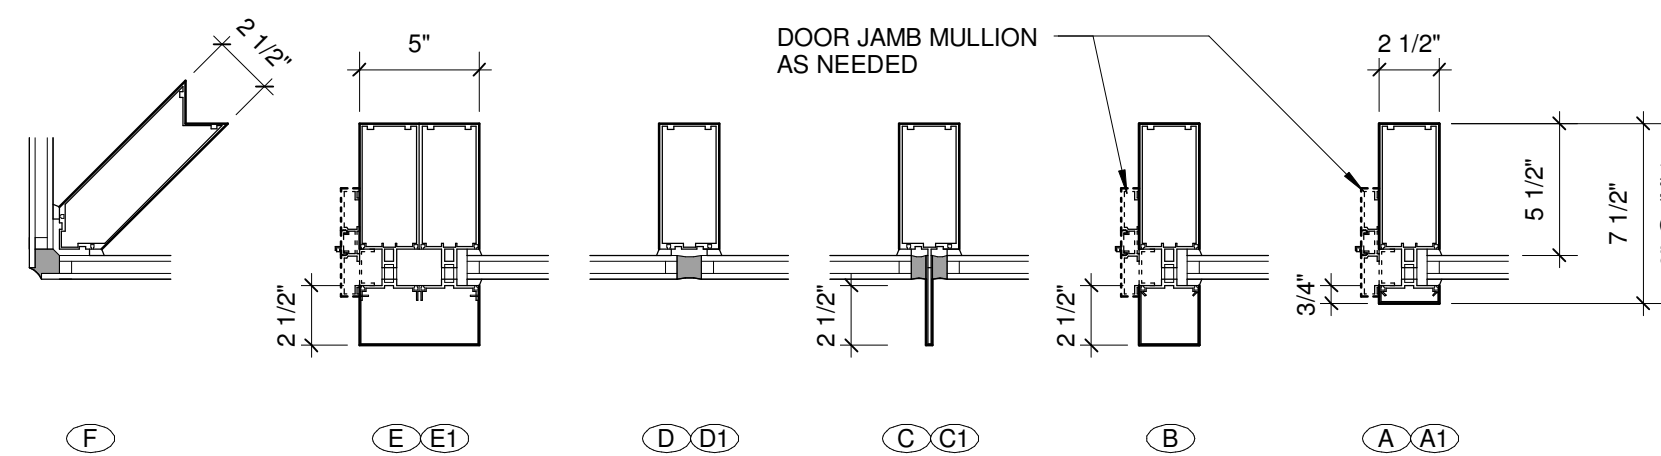

CURTAINWALL PROFILES

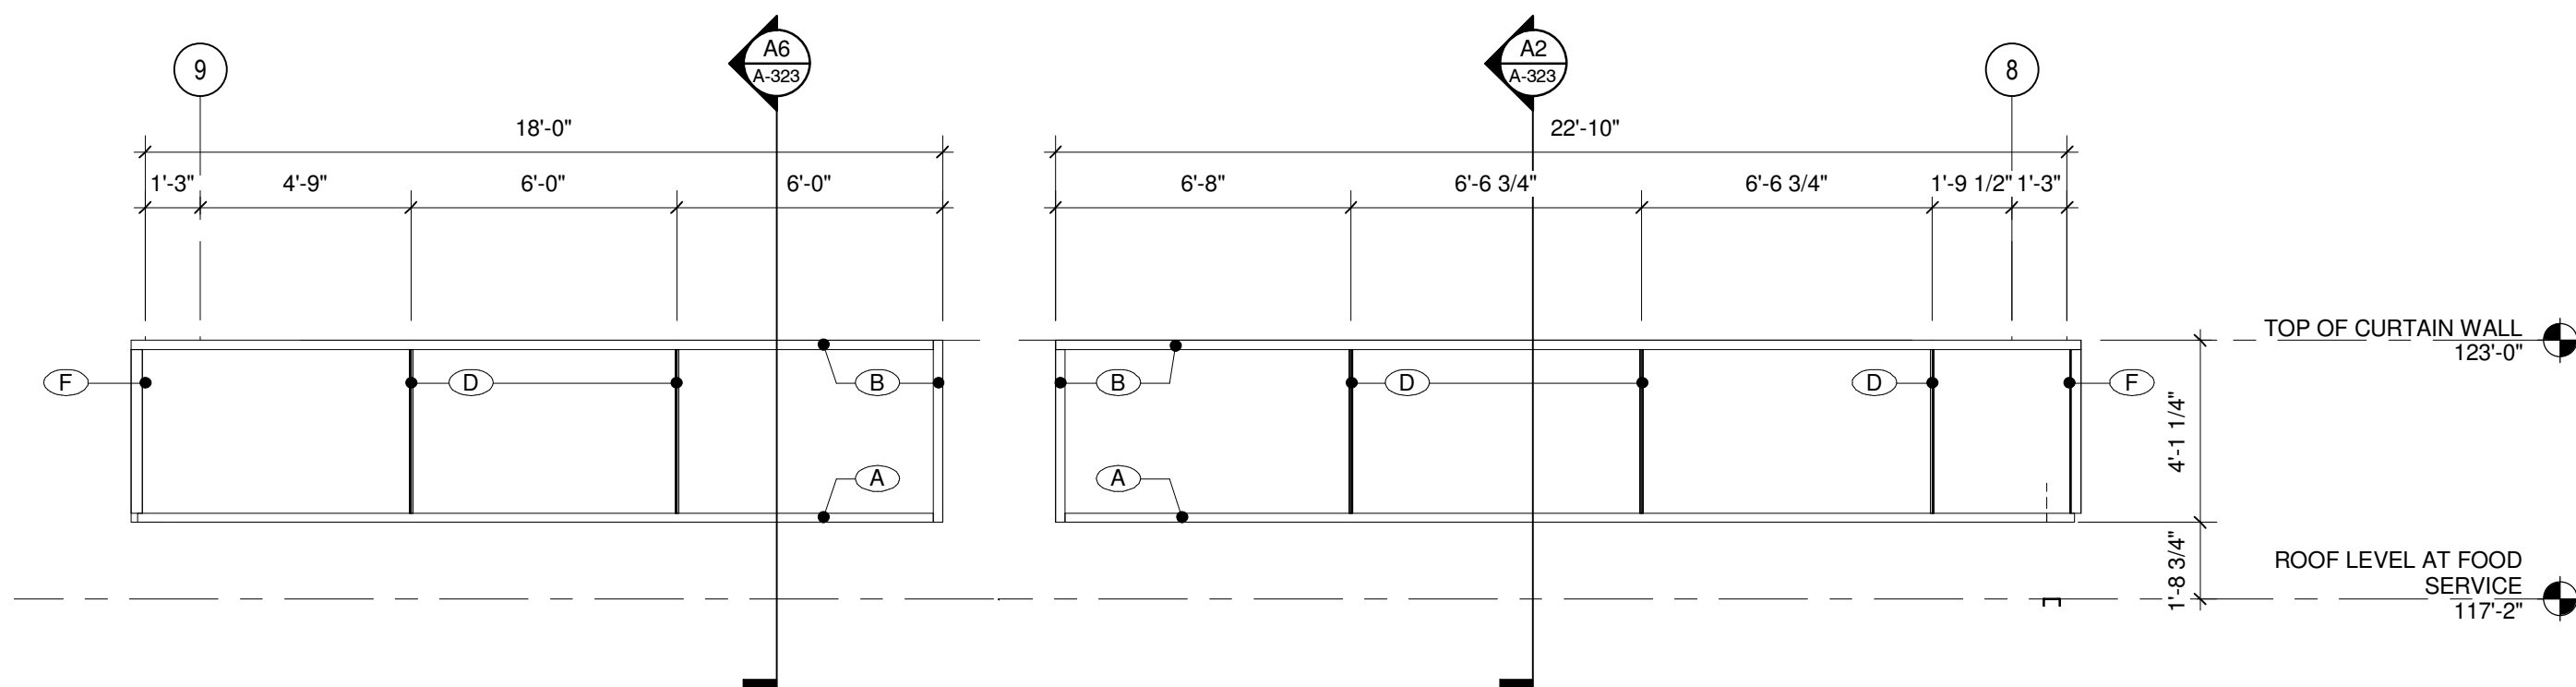


W06 CURTAINWALL SYSTEM
GL05 GLASS TYPE, TYPICAL U.N.O.

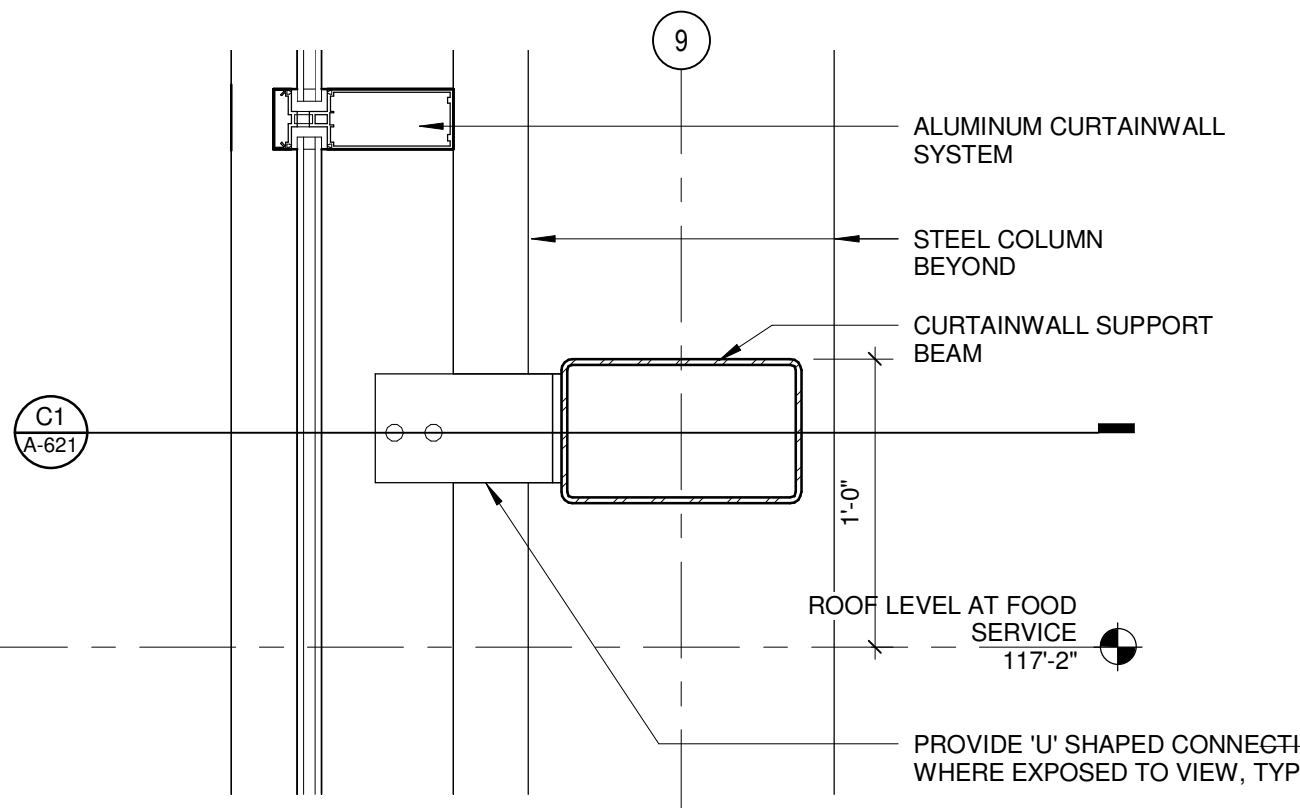


DETAIL - CURTAIN WALL CONNECTION

1 1/2\"/>

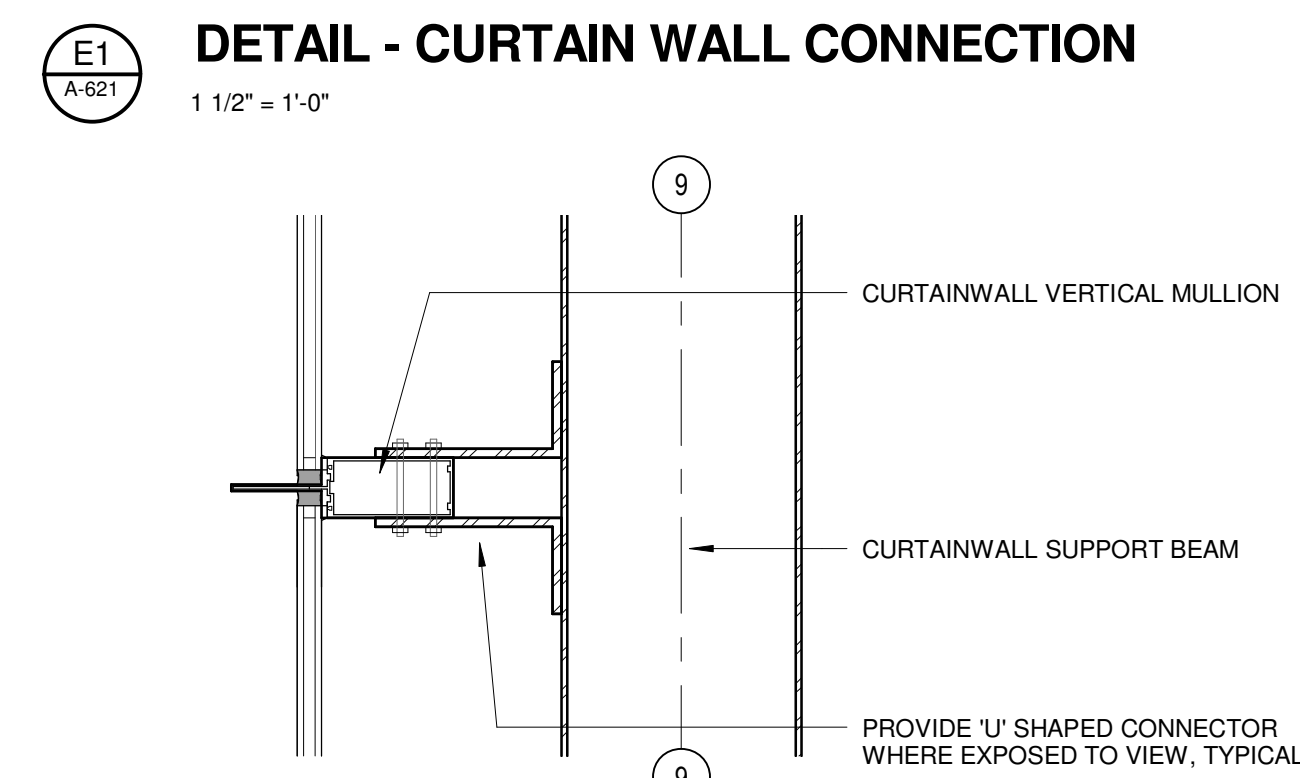


PLAN DETAIL - CURTAIN WALL CONNECTION


1 1/2\"/>

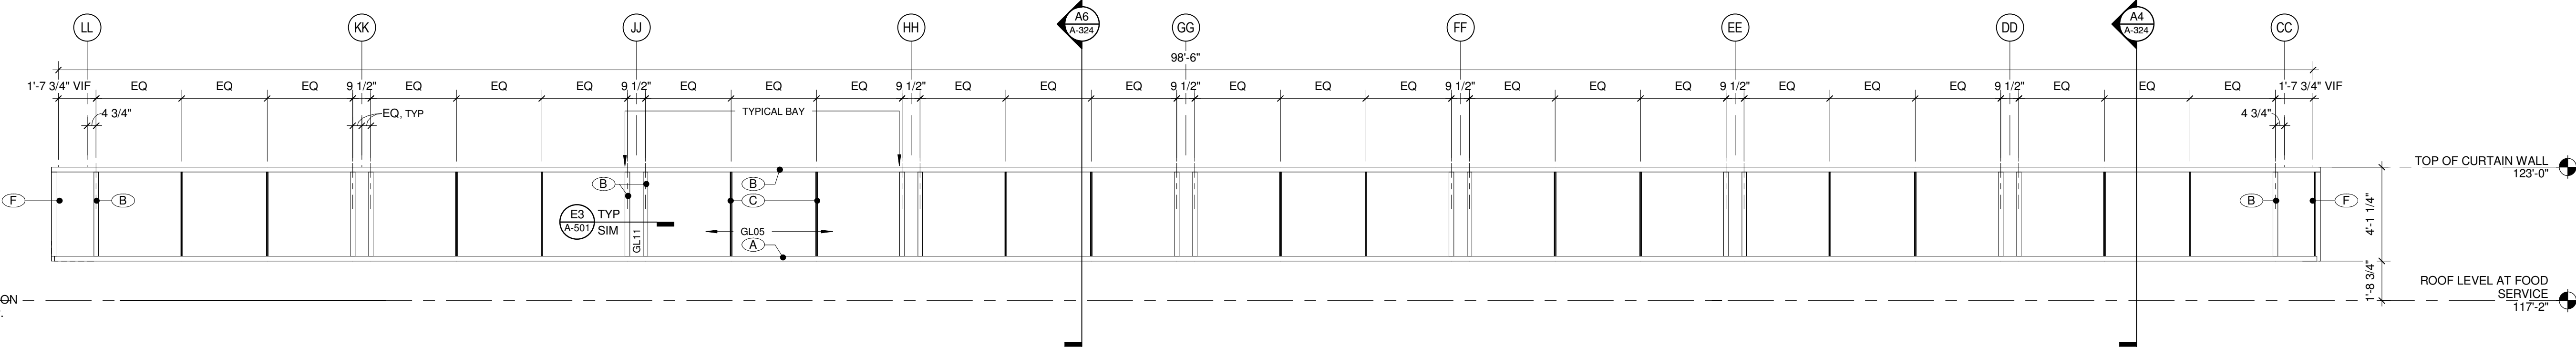


W05 CURTAINWALL SYSTEM,
GL05 GLASS TYPE, TYPICAL U.N.O.

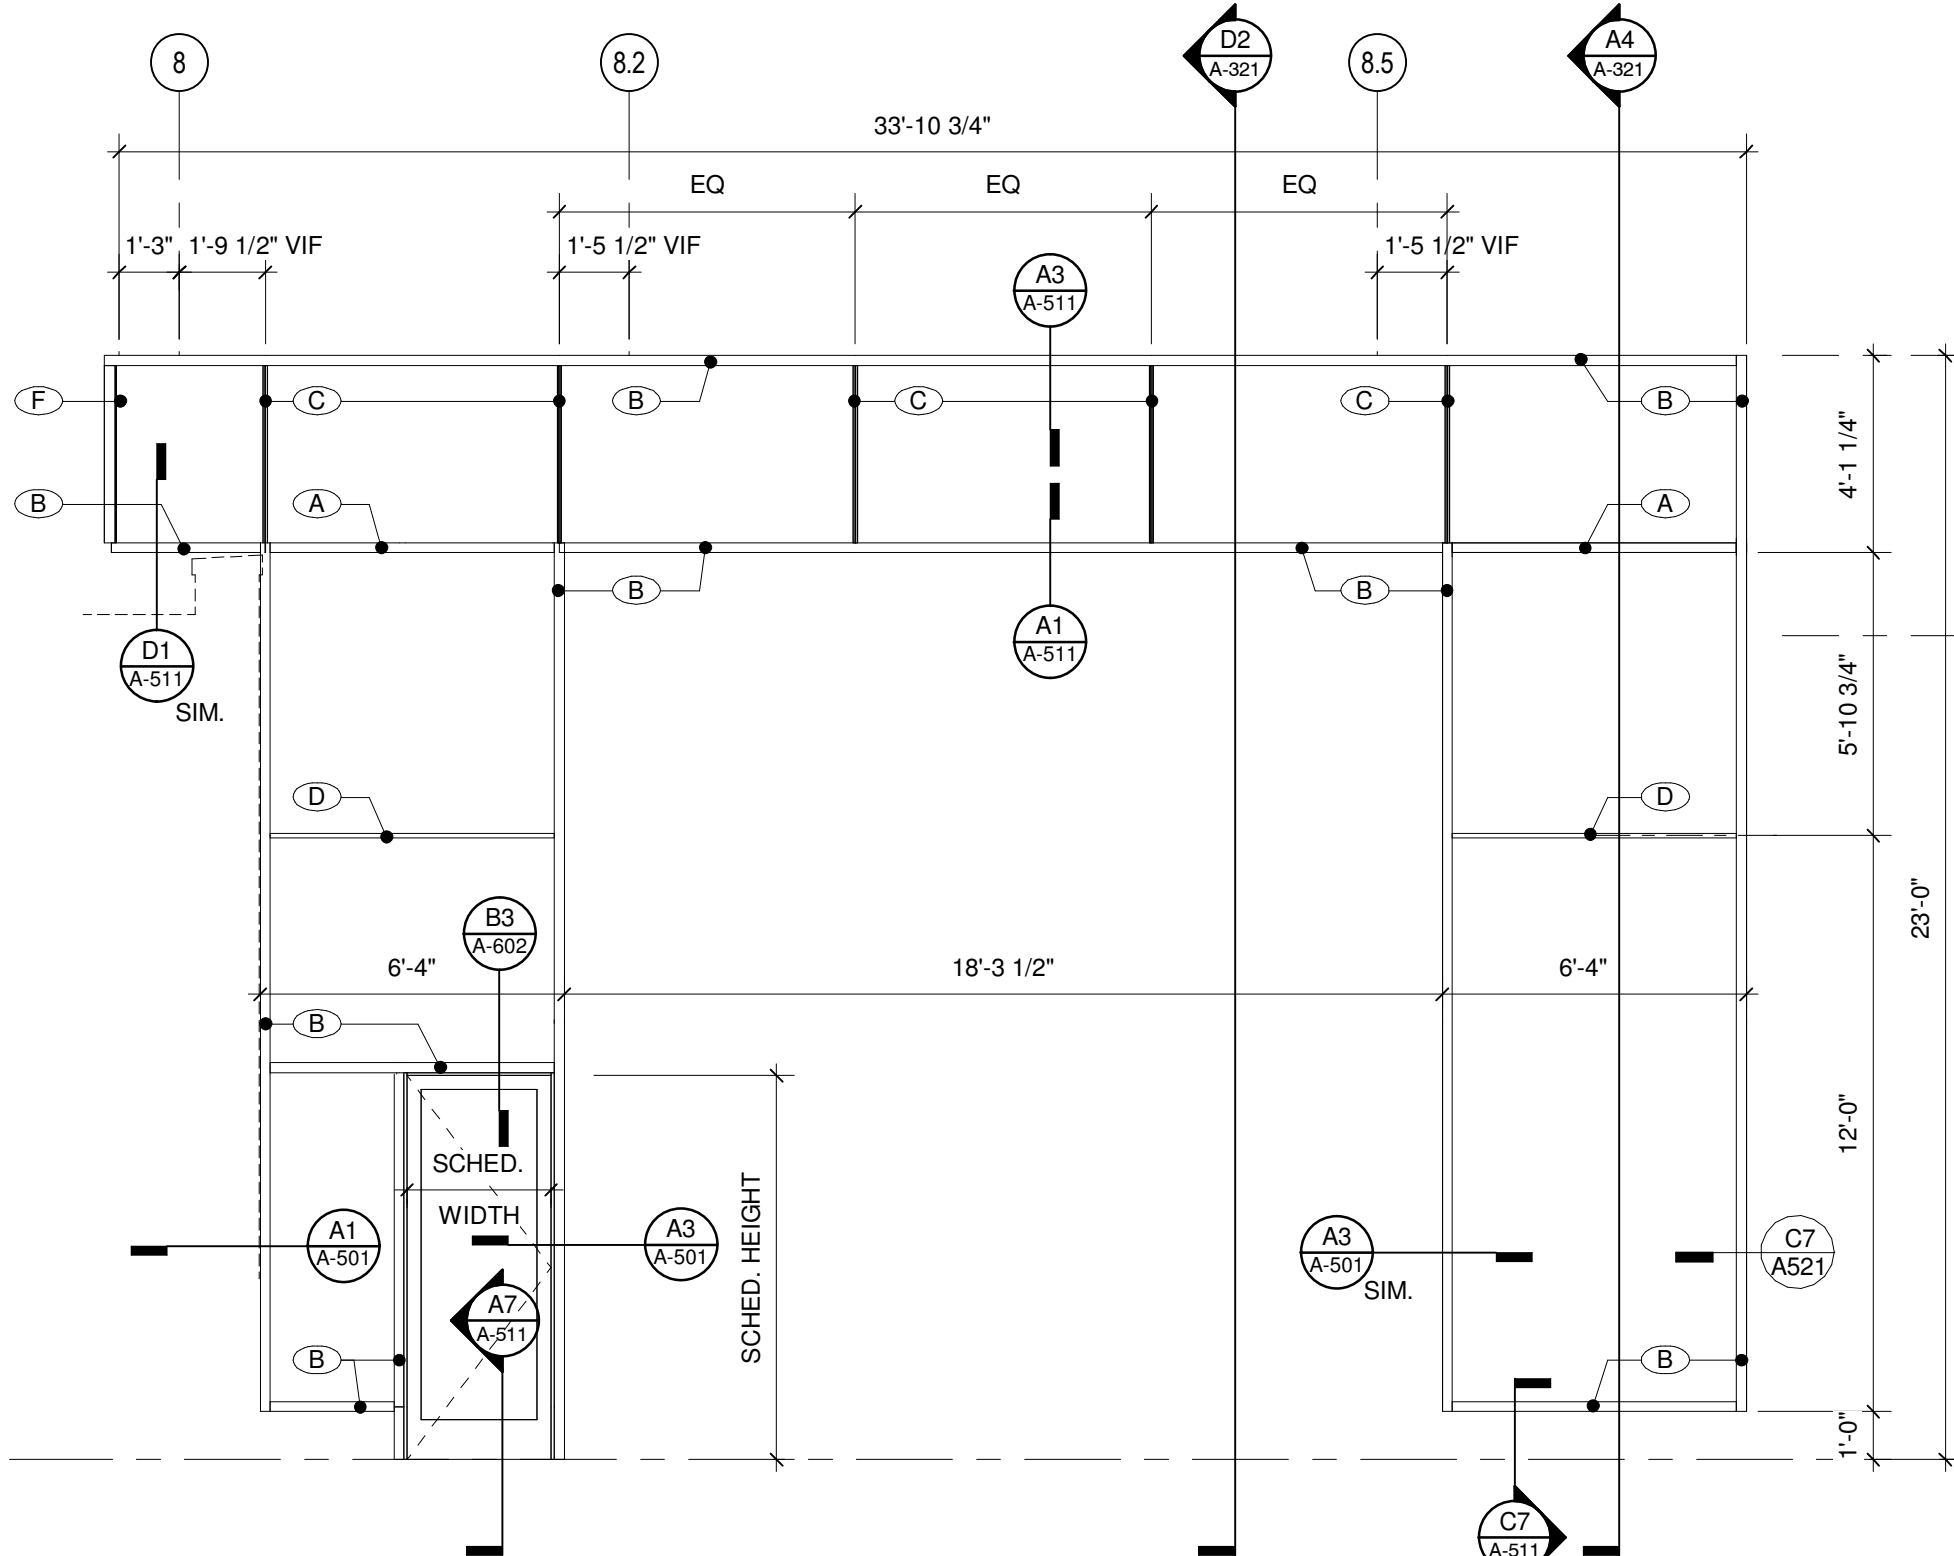


W04 CURTAINWALL SYSTEM
GL03 GLASS TYPE, TYPICAL U.N.O.

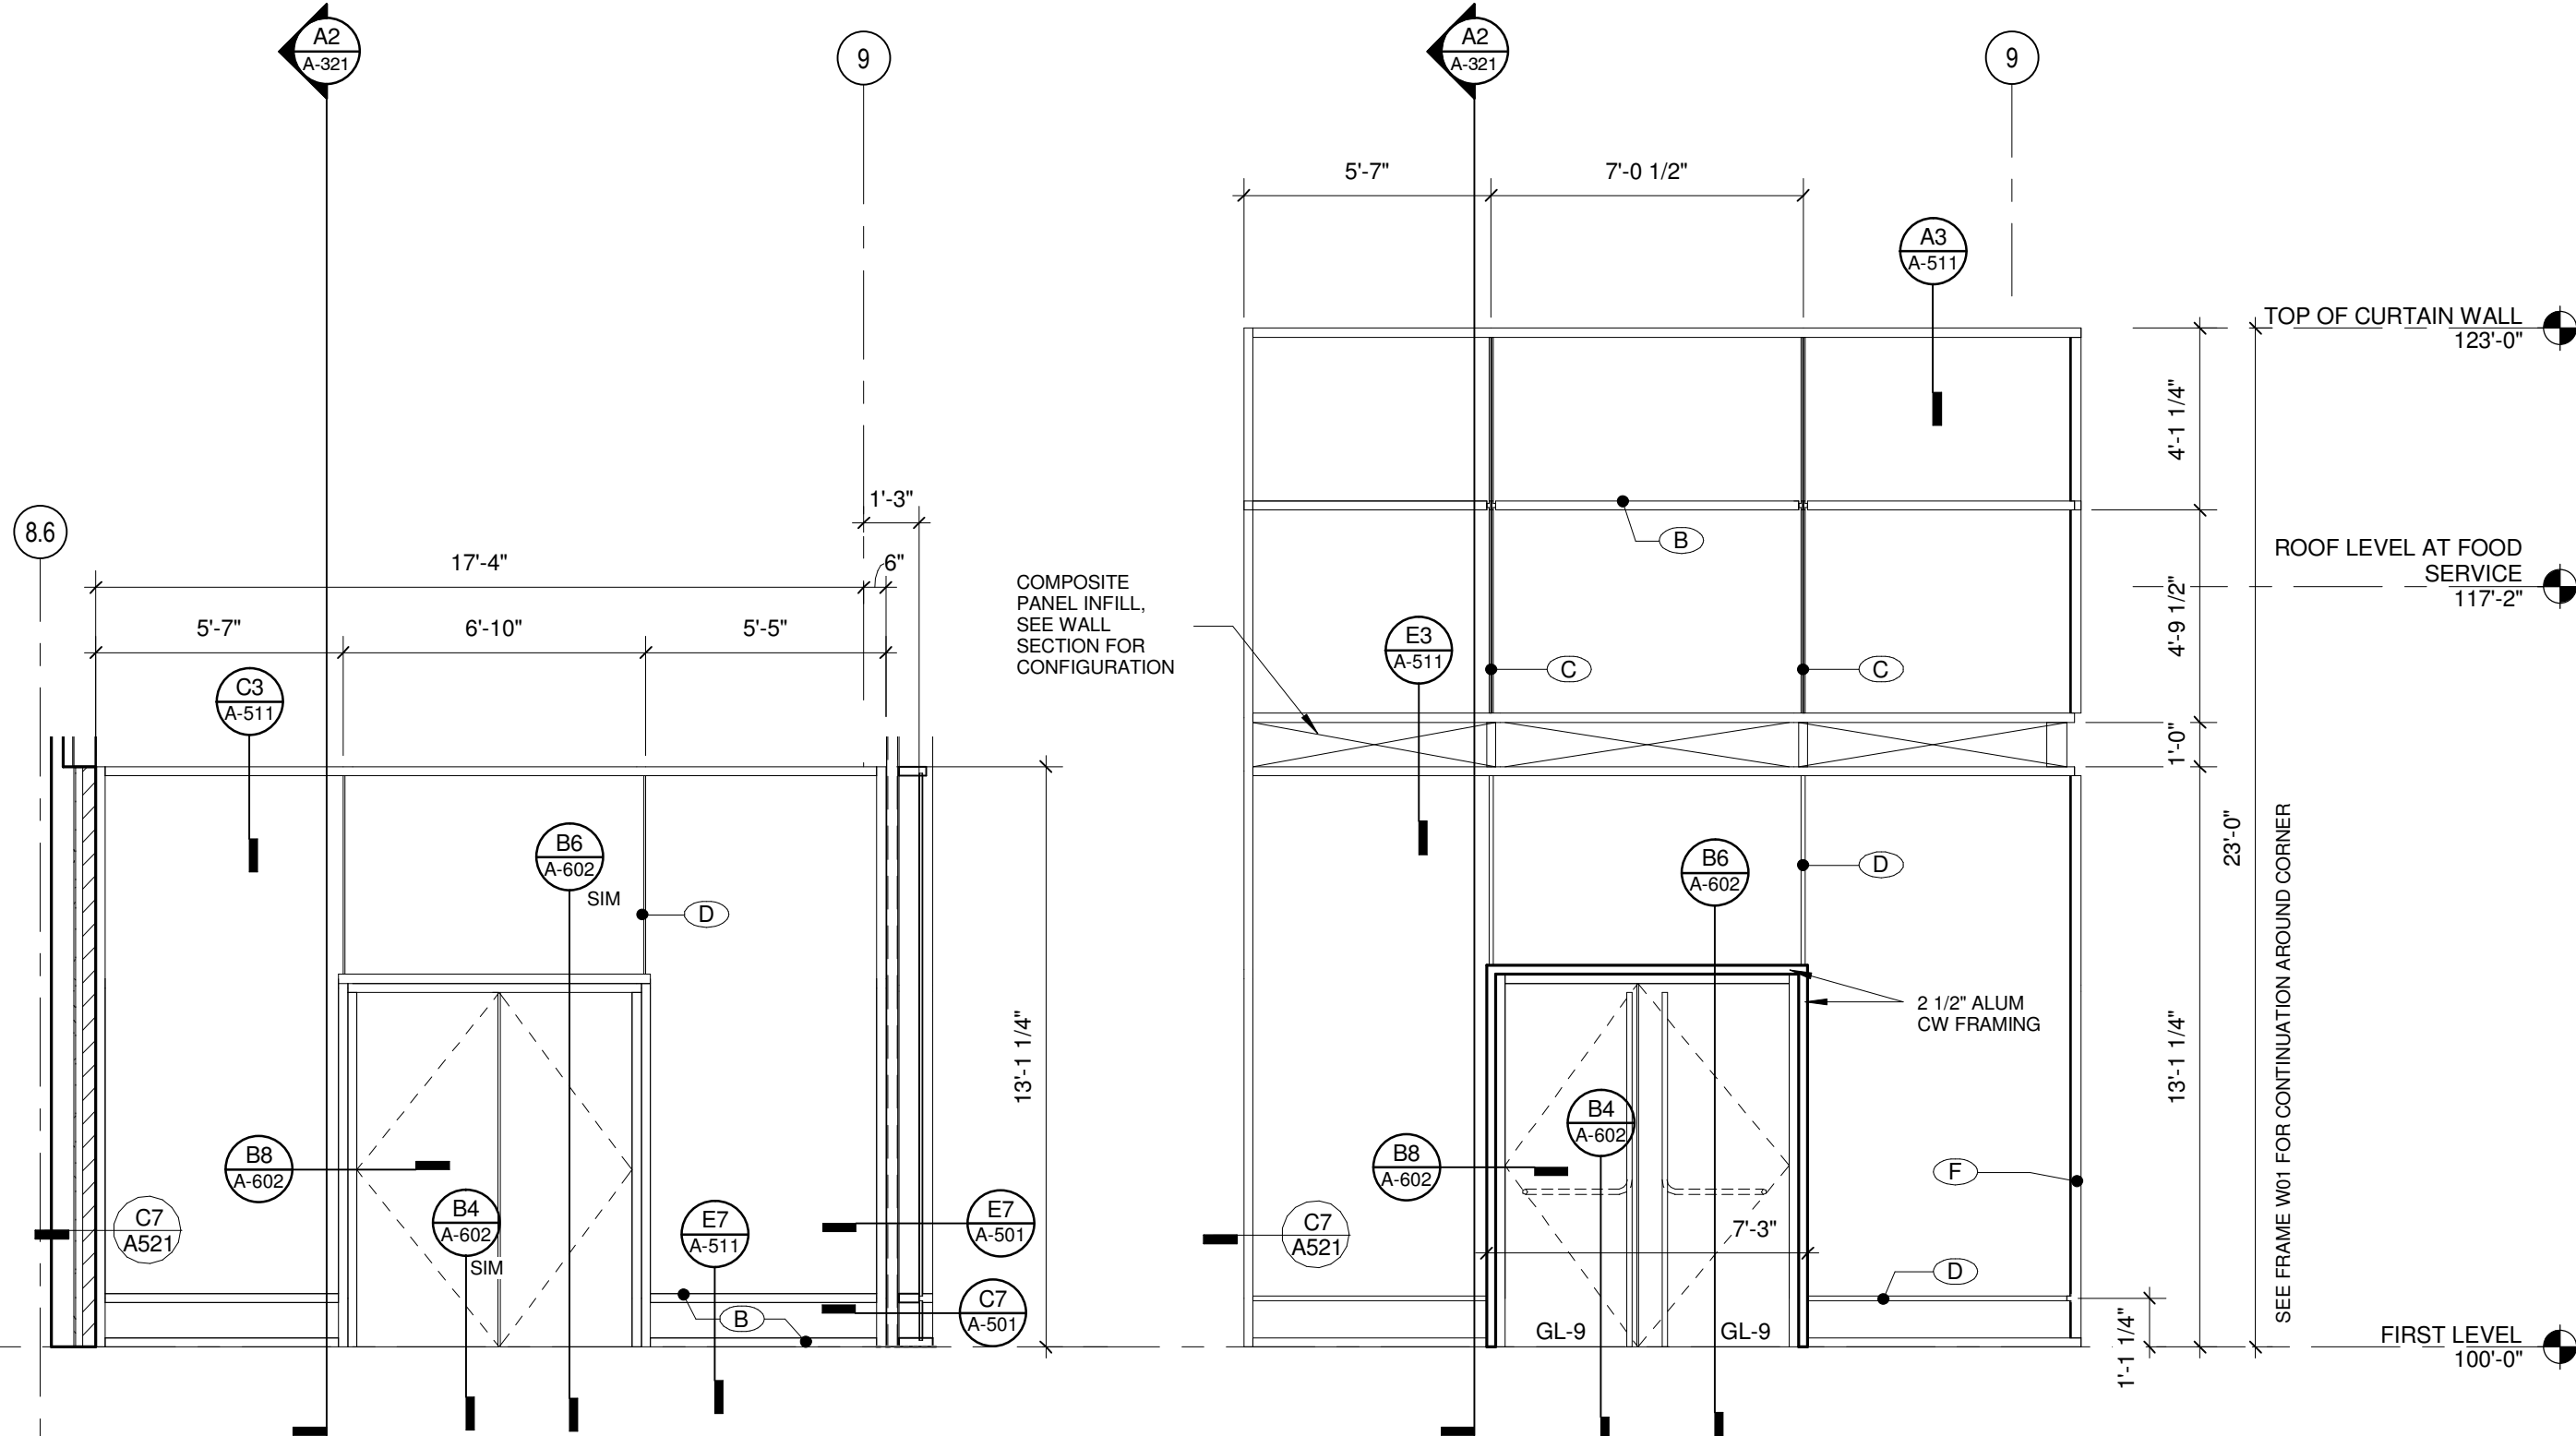

W03 CURTAINWALL SYSTEM

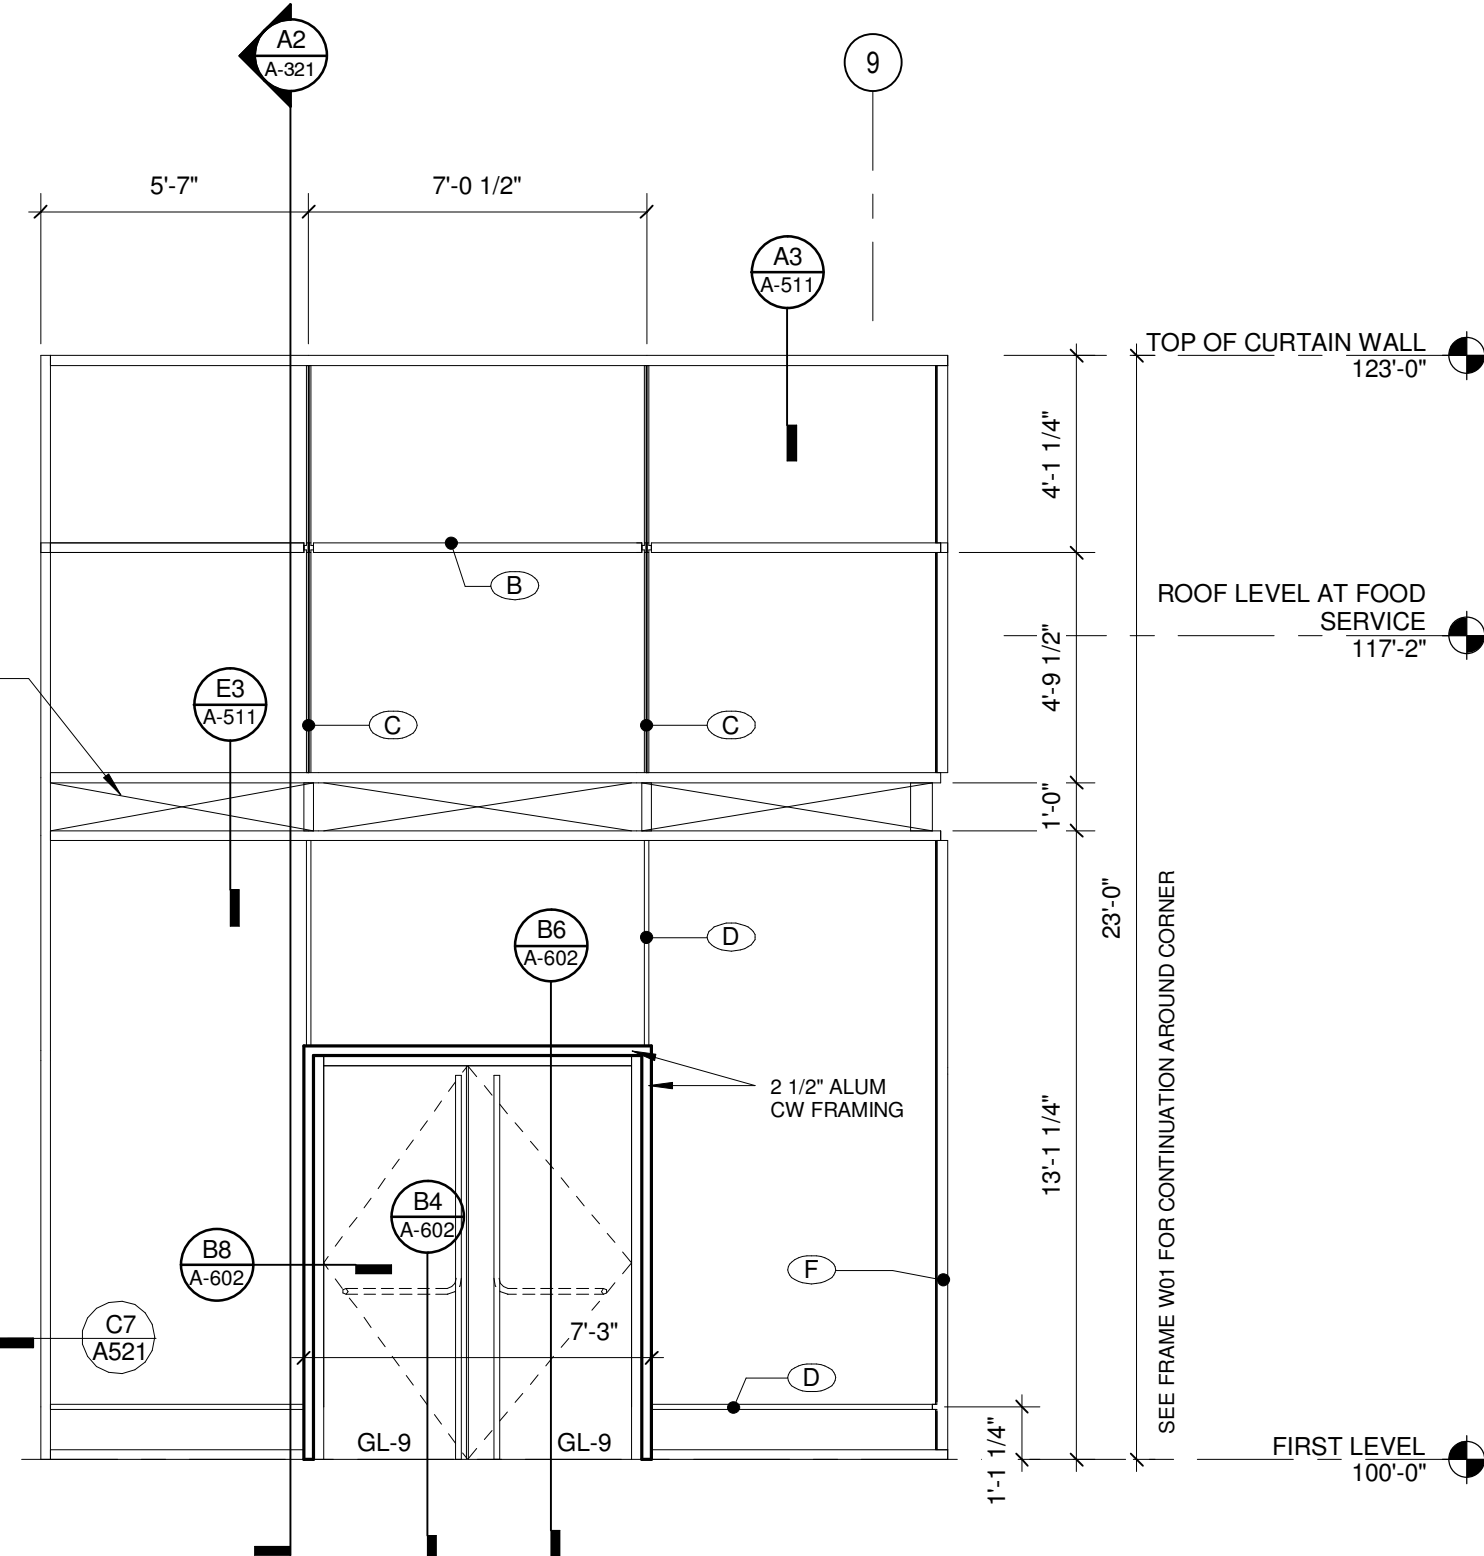

W02 CURTAINWALL SYSTEM
GL-3 GLASS TYPE, TYPICAL U.N.O.

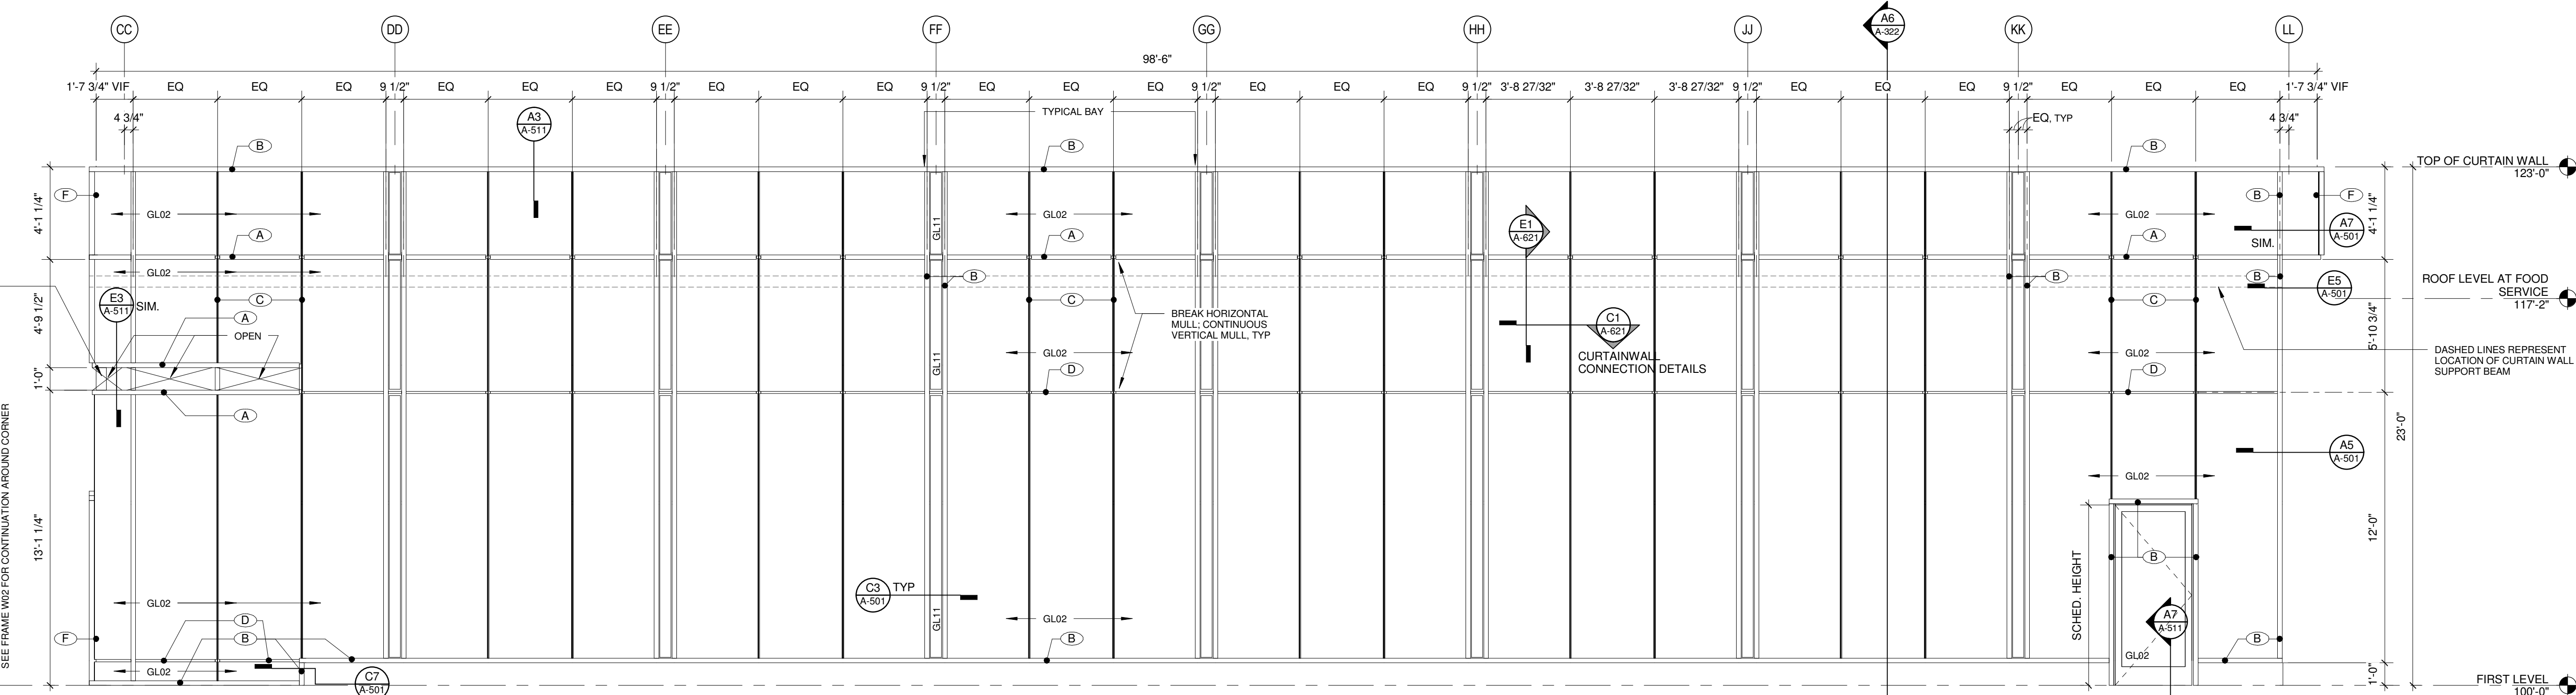

W01 CURTAINWALL SYSTEM
GL-2 GLASS TYPE, TYPICAL U.N.O.