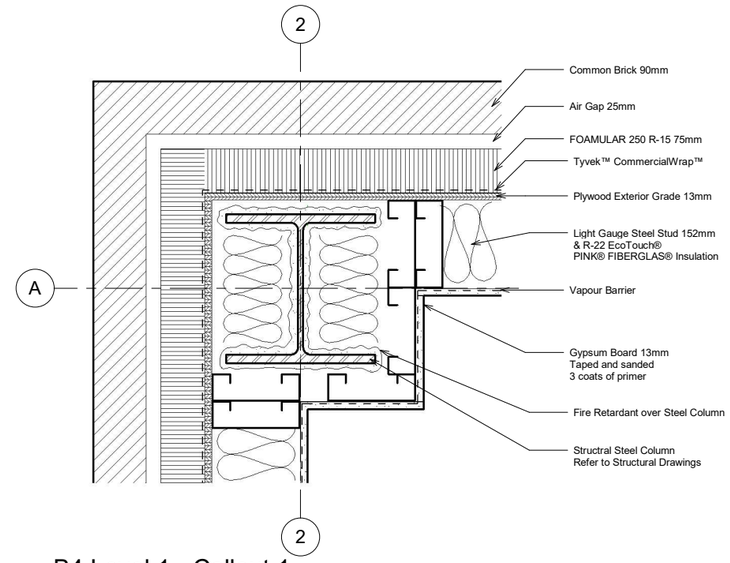

1 B4 Level 1 - Callout 1
1 : 5

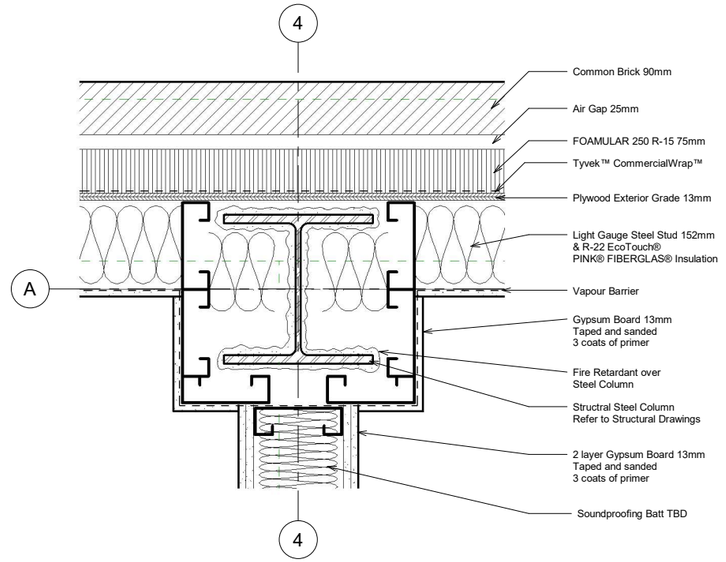

2 B4 Level 1 - Callout 2
1 : 5

3 B4 Level 1 - Callout 3
1 : 5

4 B4 Level 1 - Callout 4
1 : 5

No.	Description	Date

KINGSTON ROAD COMMERCIAL

Medical B4 Plan Details

Project number	0003
Date	28-11-19
Drawn by	James Twiddy
Checked by	Checker

B4-A5.01

Scale 1 : 5

11/27/2019 10:32:57 AM

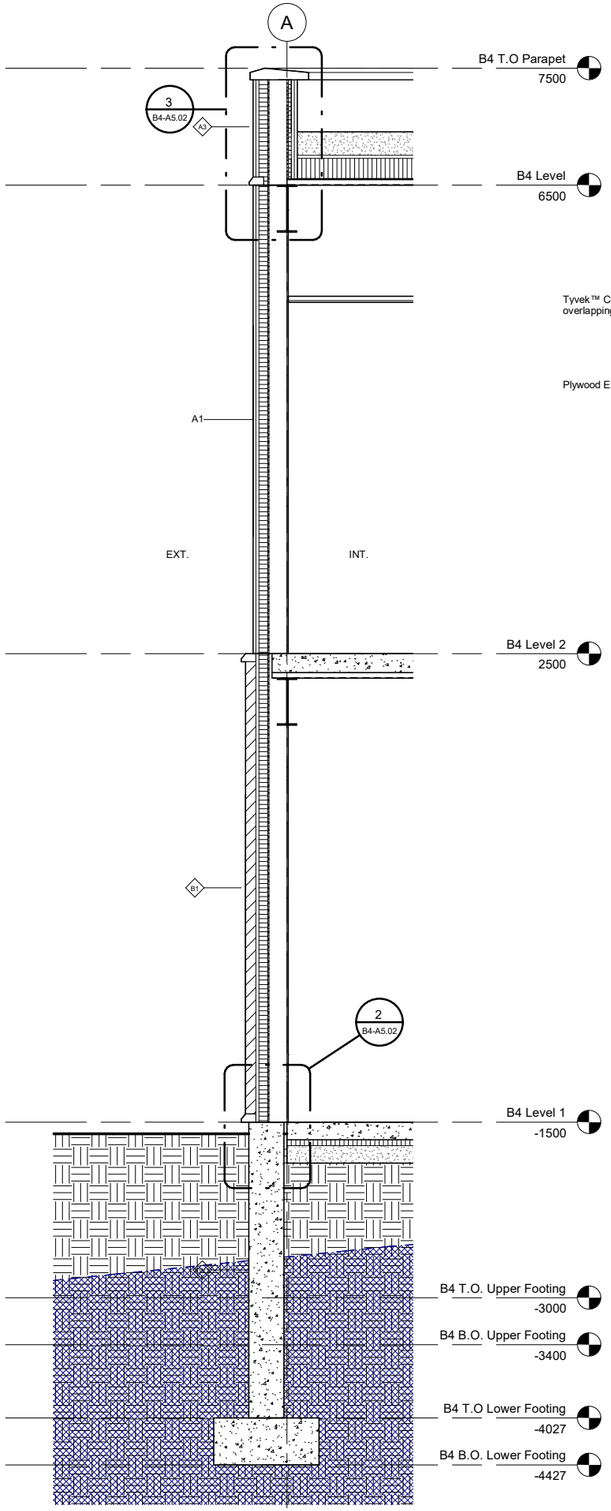

1 B4 Section 1 - North Wall Section
1 : 25

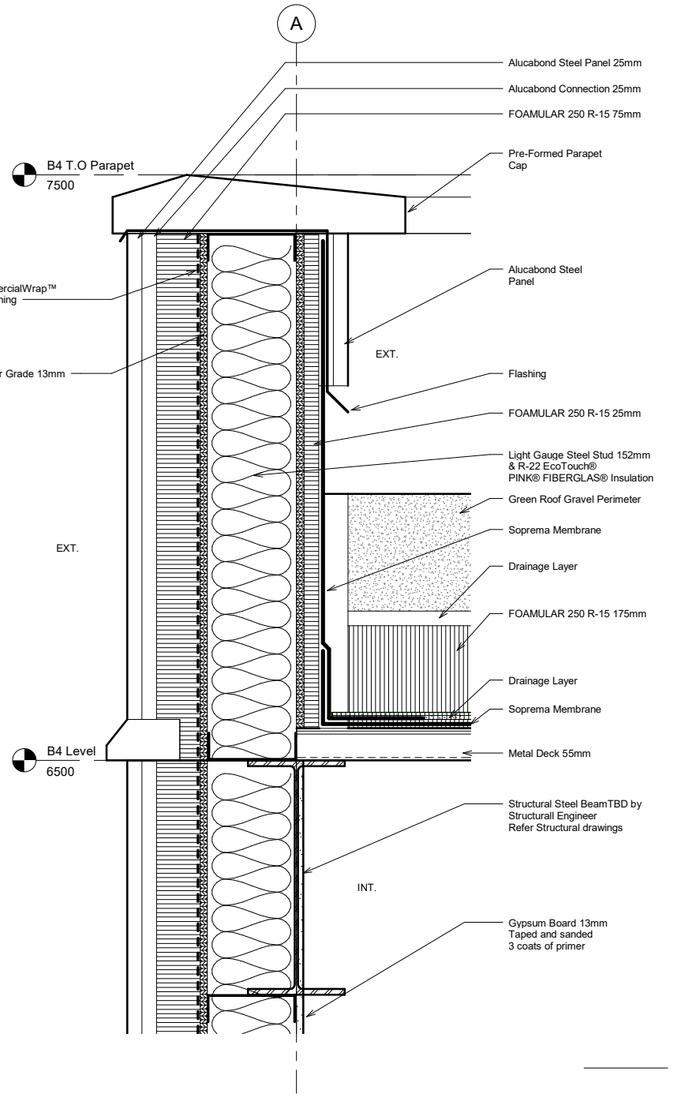

3 B4 Section 1 - North Wall - Parapet
1 : 5

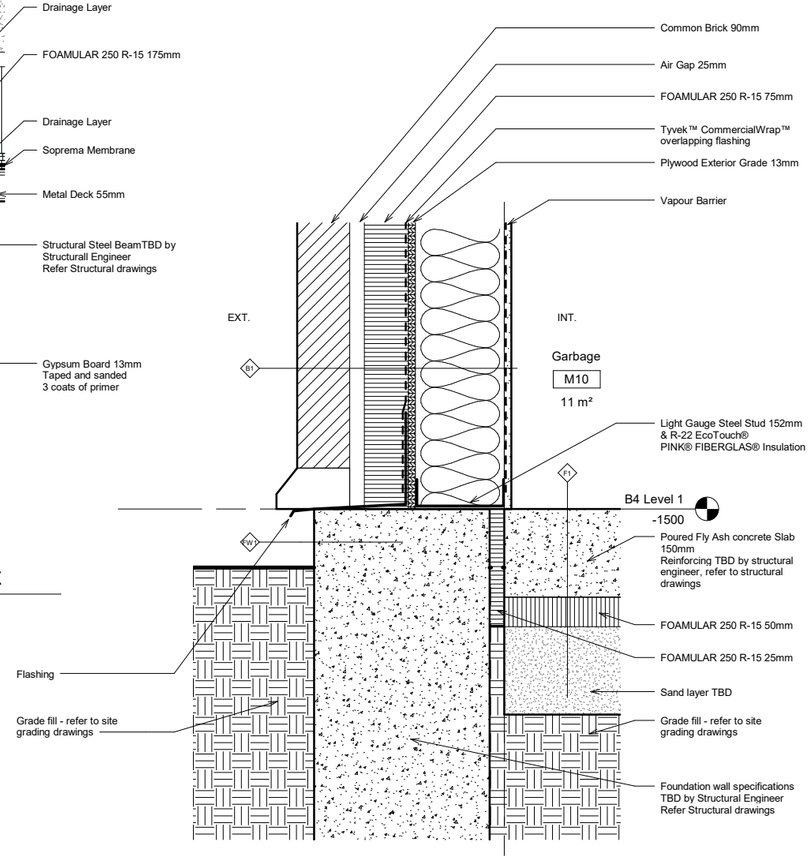

2 B4 Section 1 - North Wall - Foundation
1 : 5

No.	Description	Date

KINGSTON ROAD COMMERCIAL

Medical B4 North Wall Sections

Project number	0003
Date	28-11-19
Drawn by	James Twiddy
Checked by	Checker

B4-A5.02

Scale: As indicated

11/27/2019 10:32:59 AM

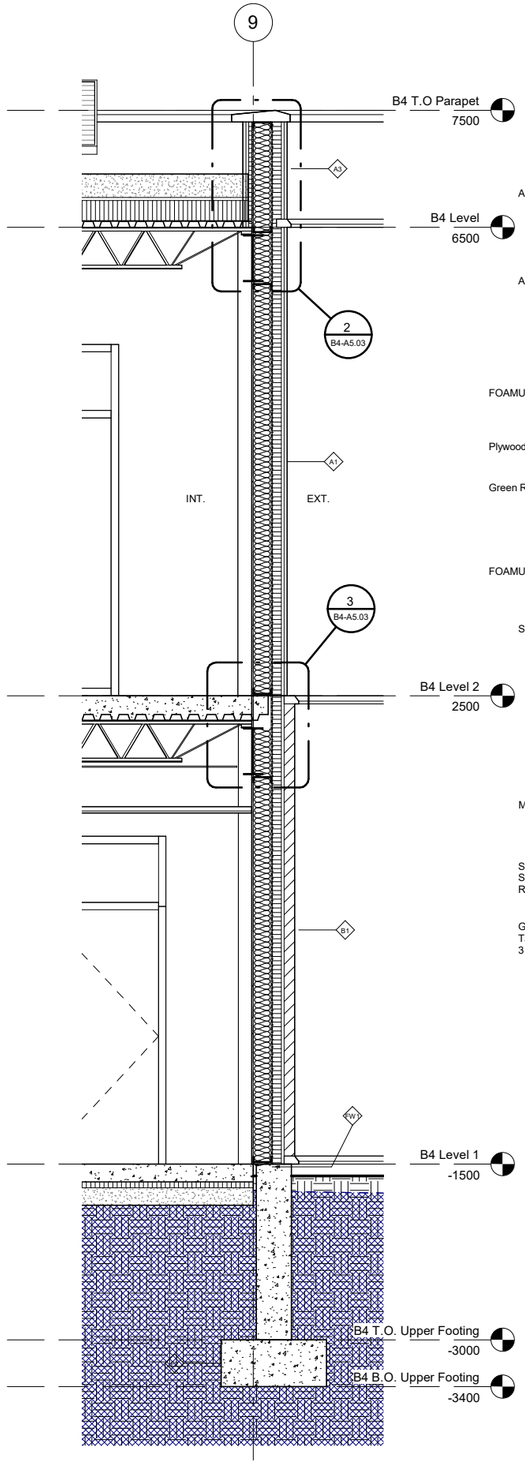

1 B4 Section 5 - West Wall Section
1 : 25

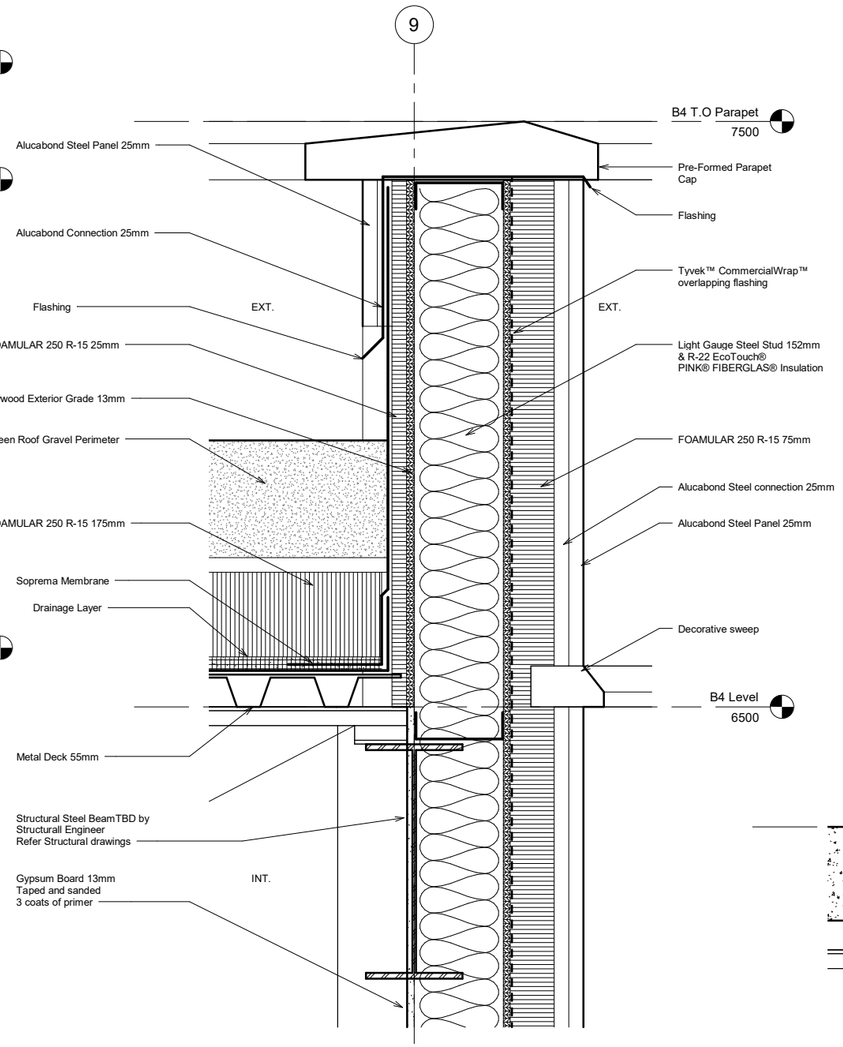

2 B4 Section 5 - West Wall - Parapet
1 : 5

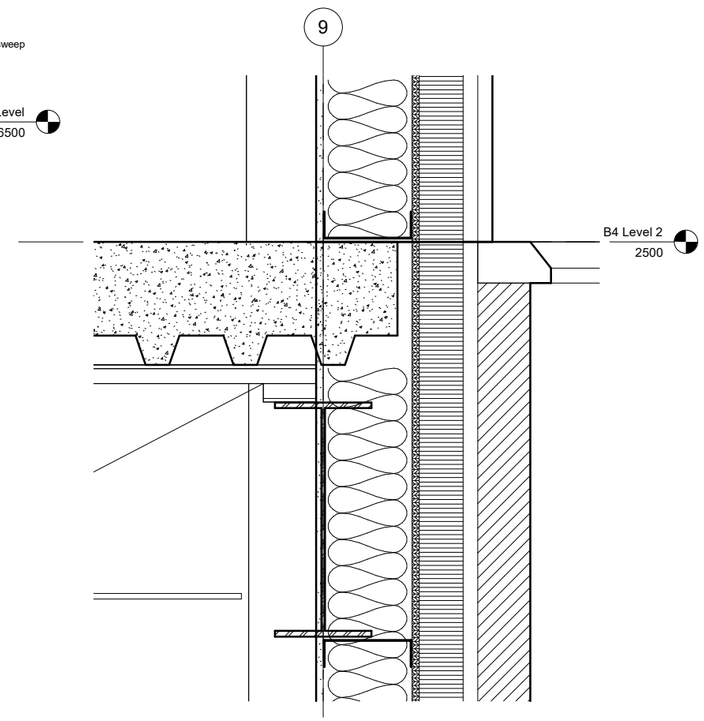

3 B4 Section 5 - West Wall - Level 2
1 : 5

No.	Description	Date

KINGSTON ROAD COMMERCIAL

Medical B4 West Wall Sections

Project number	0003
Date	28-11-19
Drawn by	James Twiddy
Checked by	Checker

B4-A5.03

Scale: As indicated

11/27/2019 10:33:01 AM

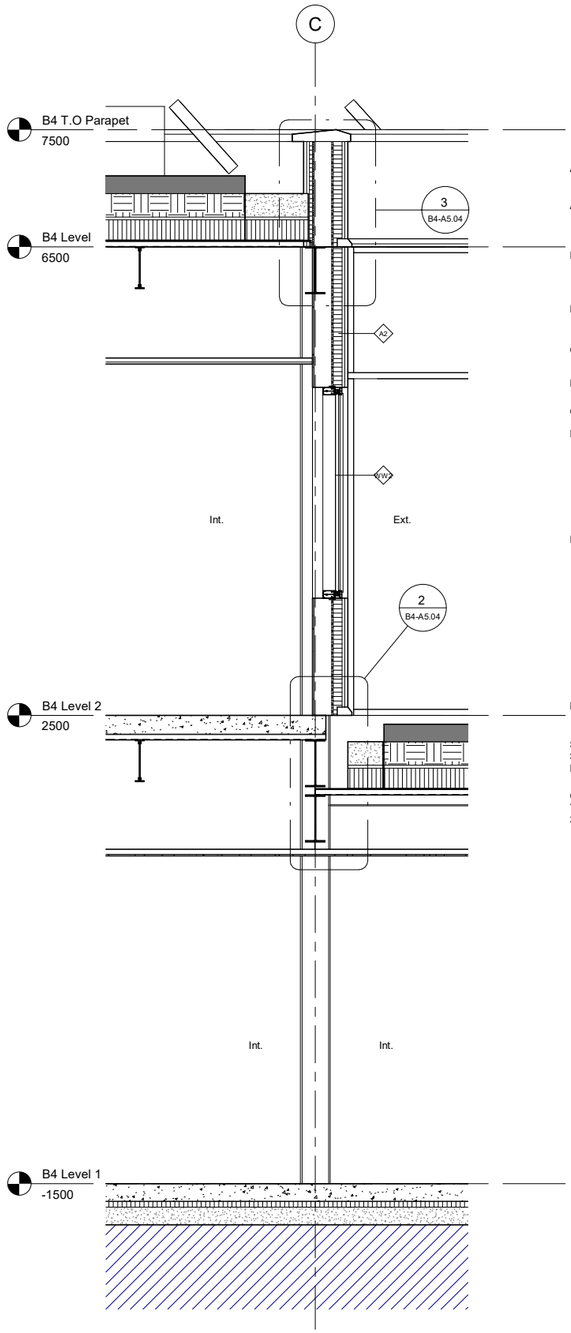

1 B4 Section 4 - South Wall Green Roof
1 : 25

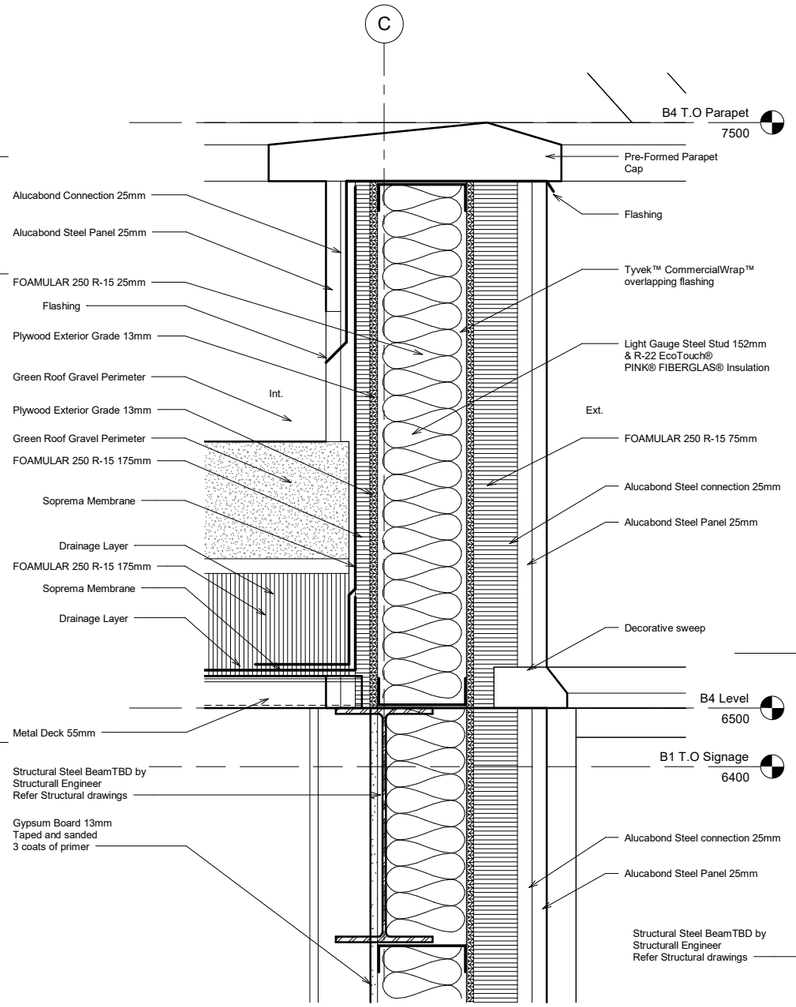

3 B4 Section 4 - South Wall - Parapet
1 : 5

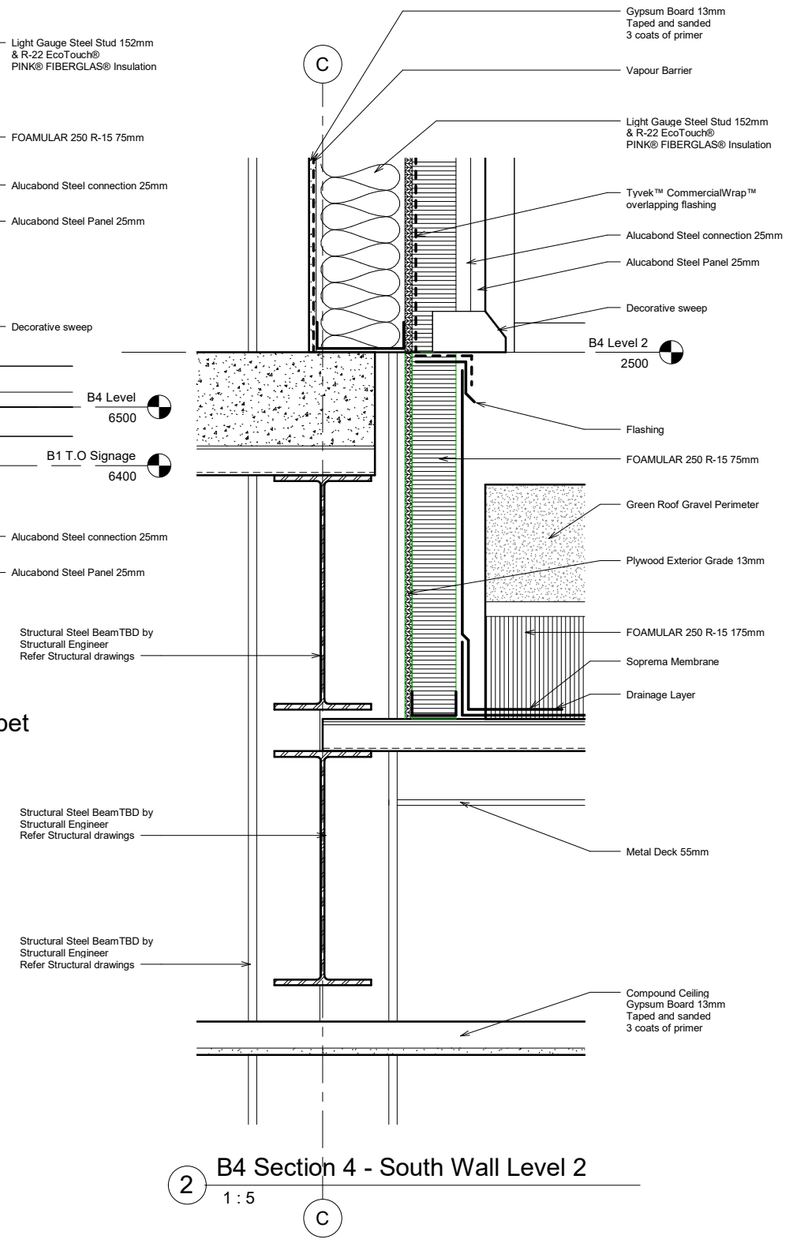

2 B4 Section 4 - South Wall Level 2
1 : 5

No.	Description	Date

KINGSTON ROAD COMMERCIAL

Medical B4 South Wall

Project number	0003
Date	28-11-19
Drawn by	James Twiddy
Checked by	Checker
	B4-A5.04
Scale	As indicated

11/27/2019 10:33:03 AM