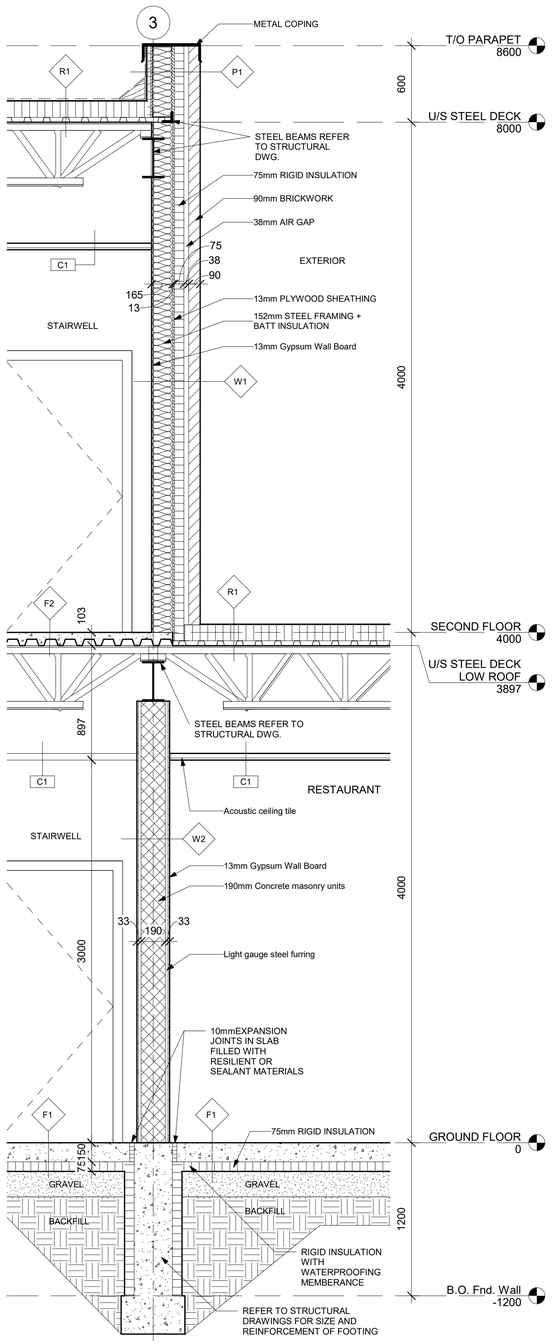

1 HIGH-LOW ROOF WALL SECTION
1 : 20

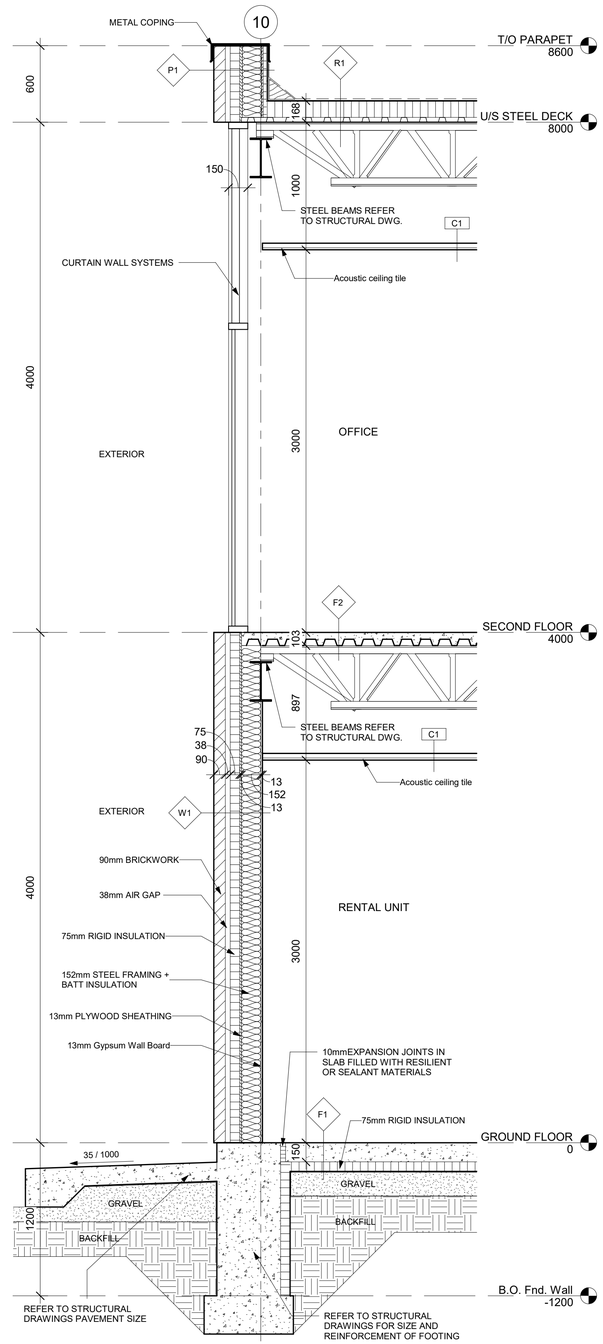

2 TWO-STOREY WALL SECTION
1 : 20

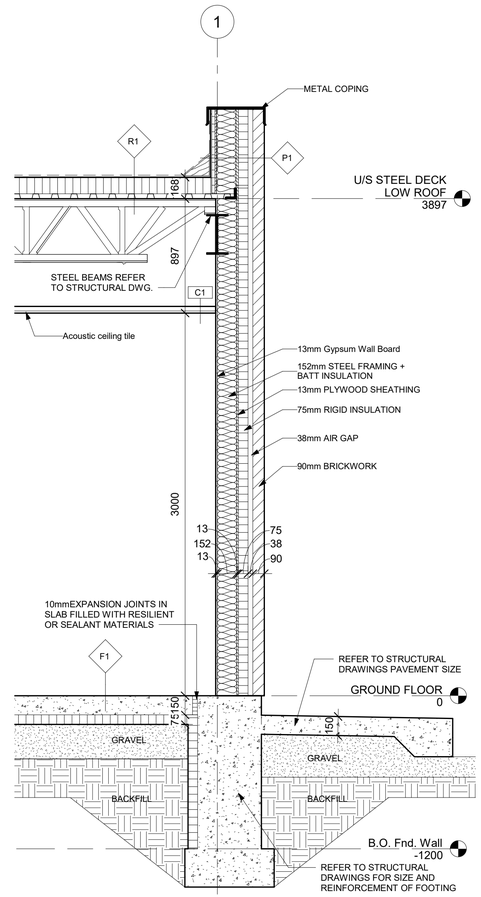

3 ONE-STOREY WALL SECTION
1 : 20

CENTENNIAL COLLEGE

Consultant
Address
Address
Phone
Fax
e-mail

Consultant
Address
Address
Phone
Fax
e-mail

Consultant
Address
Address
Phone
Fax
e-mail

Consultant
Address
Address
Phone
Fax
e-mail

No.	Description	Date

PMT

STRIP MALL

WALL SECTIONS

Project number	007
Date	28/11/2019
Drawn by	MINH PHI TRAN
Checked by	LUCY

A112

Scale 1 : 20

27-Nov-19 4:14:28 AM

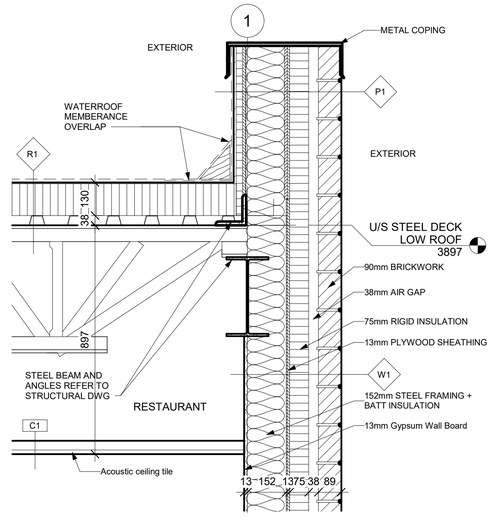

1 Detail 1
1 : 10

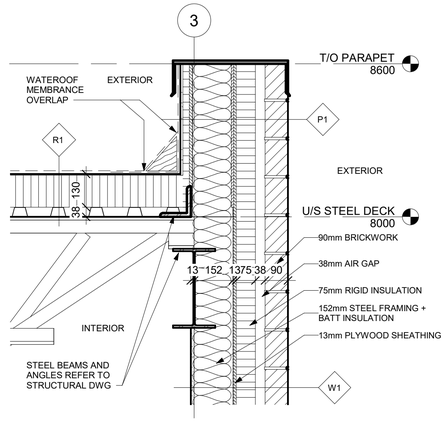

2 Detail 2
1 : 10

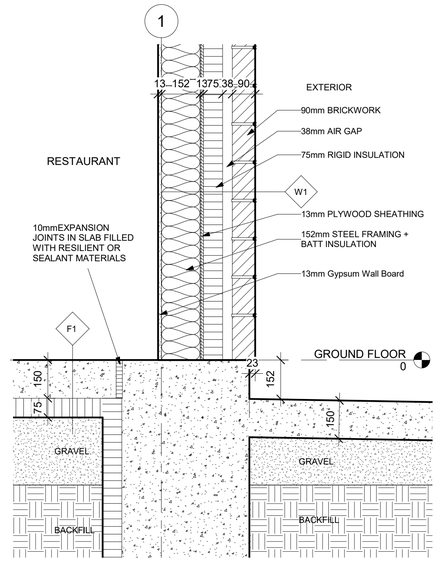

3 Detail 3
1 : 10

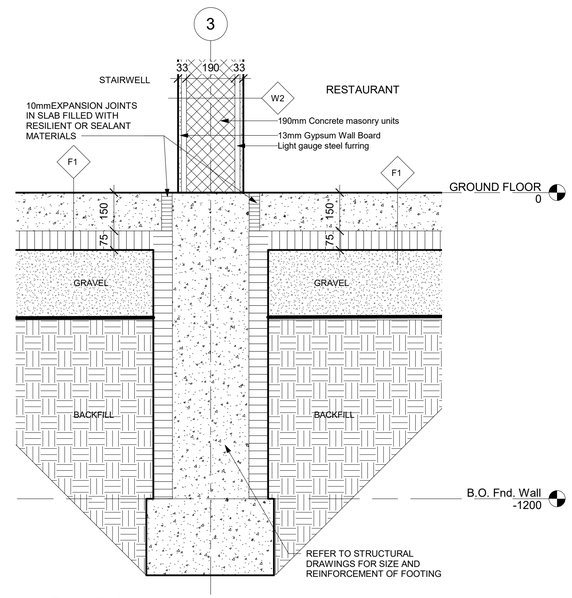

4 Detail 4
1 : 10

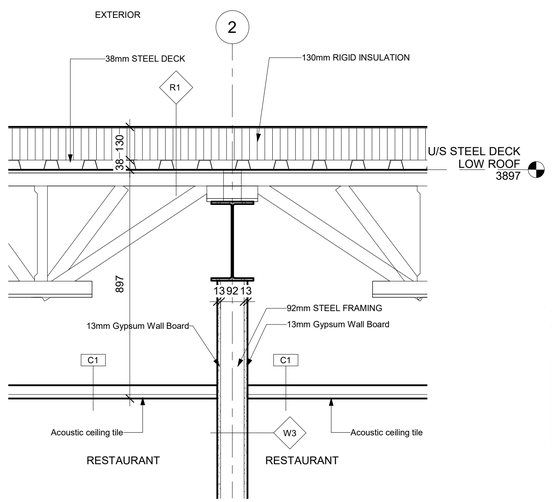

5 Detail 5
1 : 10

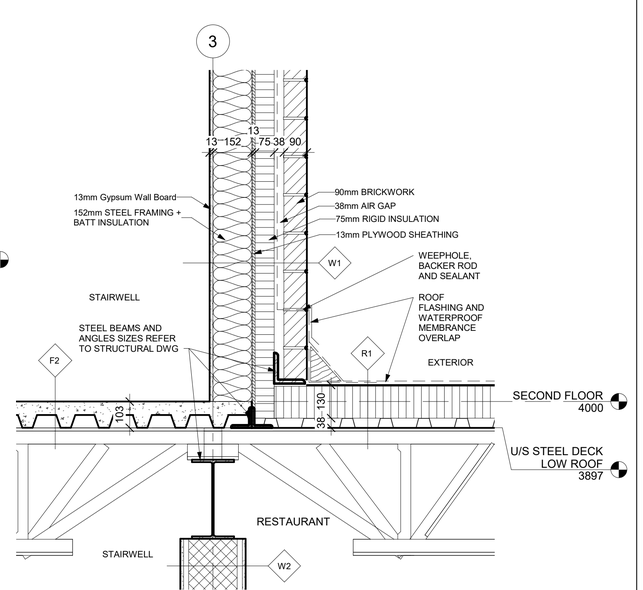

6 Detail 6
1 : 10

CENTENNIAL COLLEGE

Consultant
Address
Address
Phone
Fax
e-mail

Consultant
Address
Address
Phone
Fax
e-mail

Consultant
Address
Address
Phone
Fax
e-mail

Consultant
Address
Address
Phone
Fax
e-mail

No.	Description	Date

PMT

STRIP MALL

SECTION DETAILS

Project number	007
Date	28/11/2019
Drawn by	MINH PHI TRAN
Checked by	LUCY

A113

Scale 1 : 10

27-Nov-19 4:14:31 AM

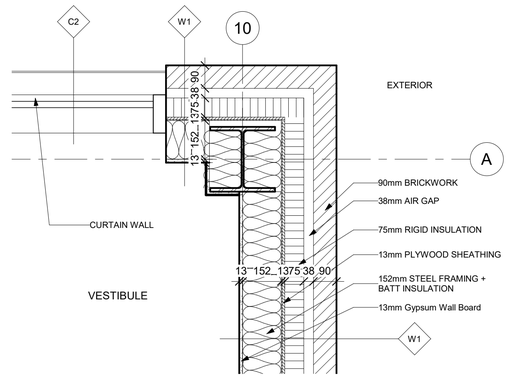

1 Detail 7
1 : 10

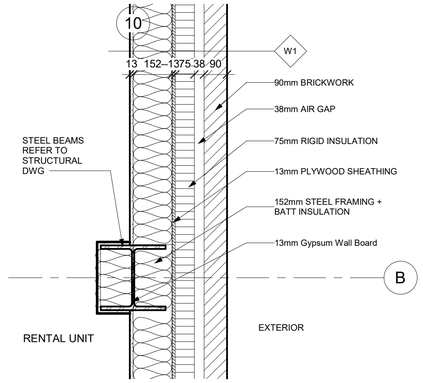

2 Detail 8
1 : 10

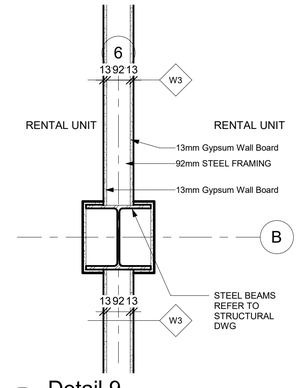

3 Detail 9
1 : 10

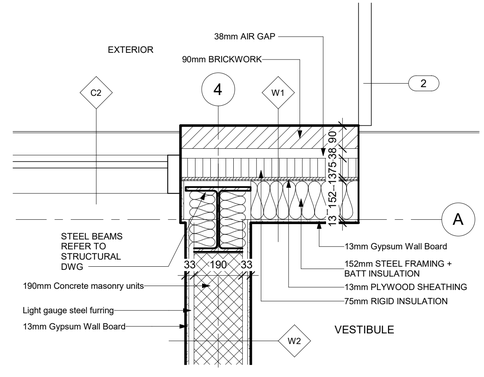

4 Detail 10
1 : 10

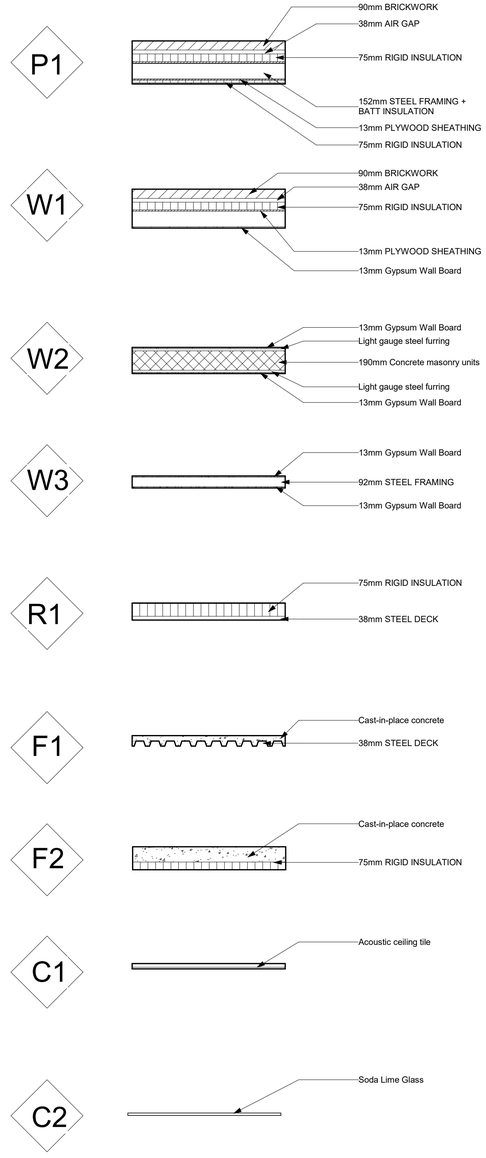

Legend 1
1 : 25

CENTENNIAL COLLEGE

Consultant
Address
Address
Phone
Fax
e-mail

Consultant
Address
Address
Phone
Fax
e-mail

Consultant
Address
Address
Phone
Fax
e-mail

Consultant
Address
Address
Phone
Fax
e-mail

No.	Description	Date

PMT

STRIP MALL

PLAN DETAILS

Project number	007
Date	28/11/2019
Drawn by	MINH PHI TRAN
Checked by	LUCY
	A114
Scale	As indicated

27-Nov-19 4:14:33 AM