


SCALE 1:50

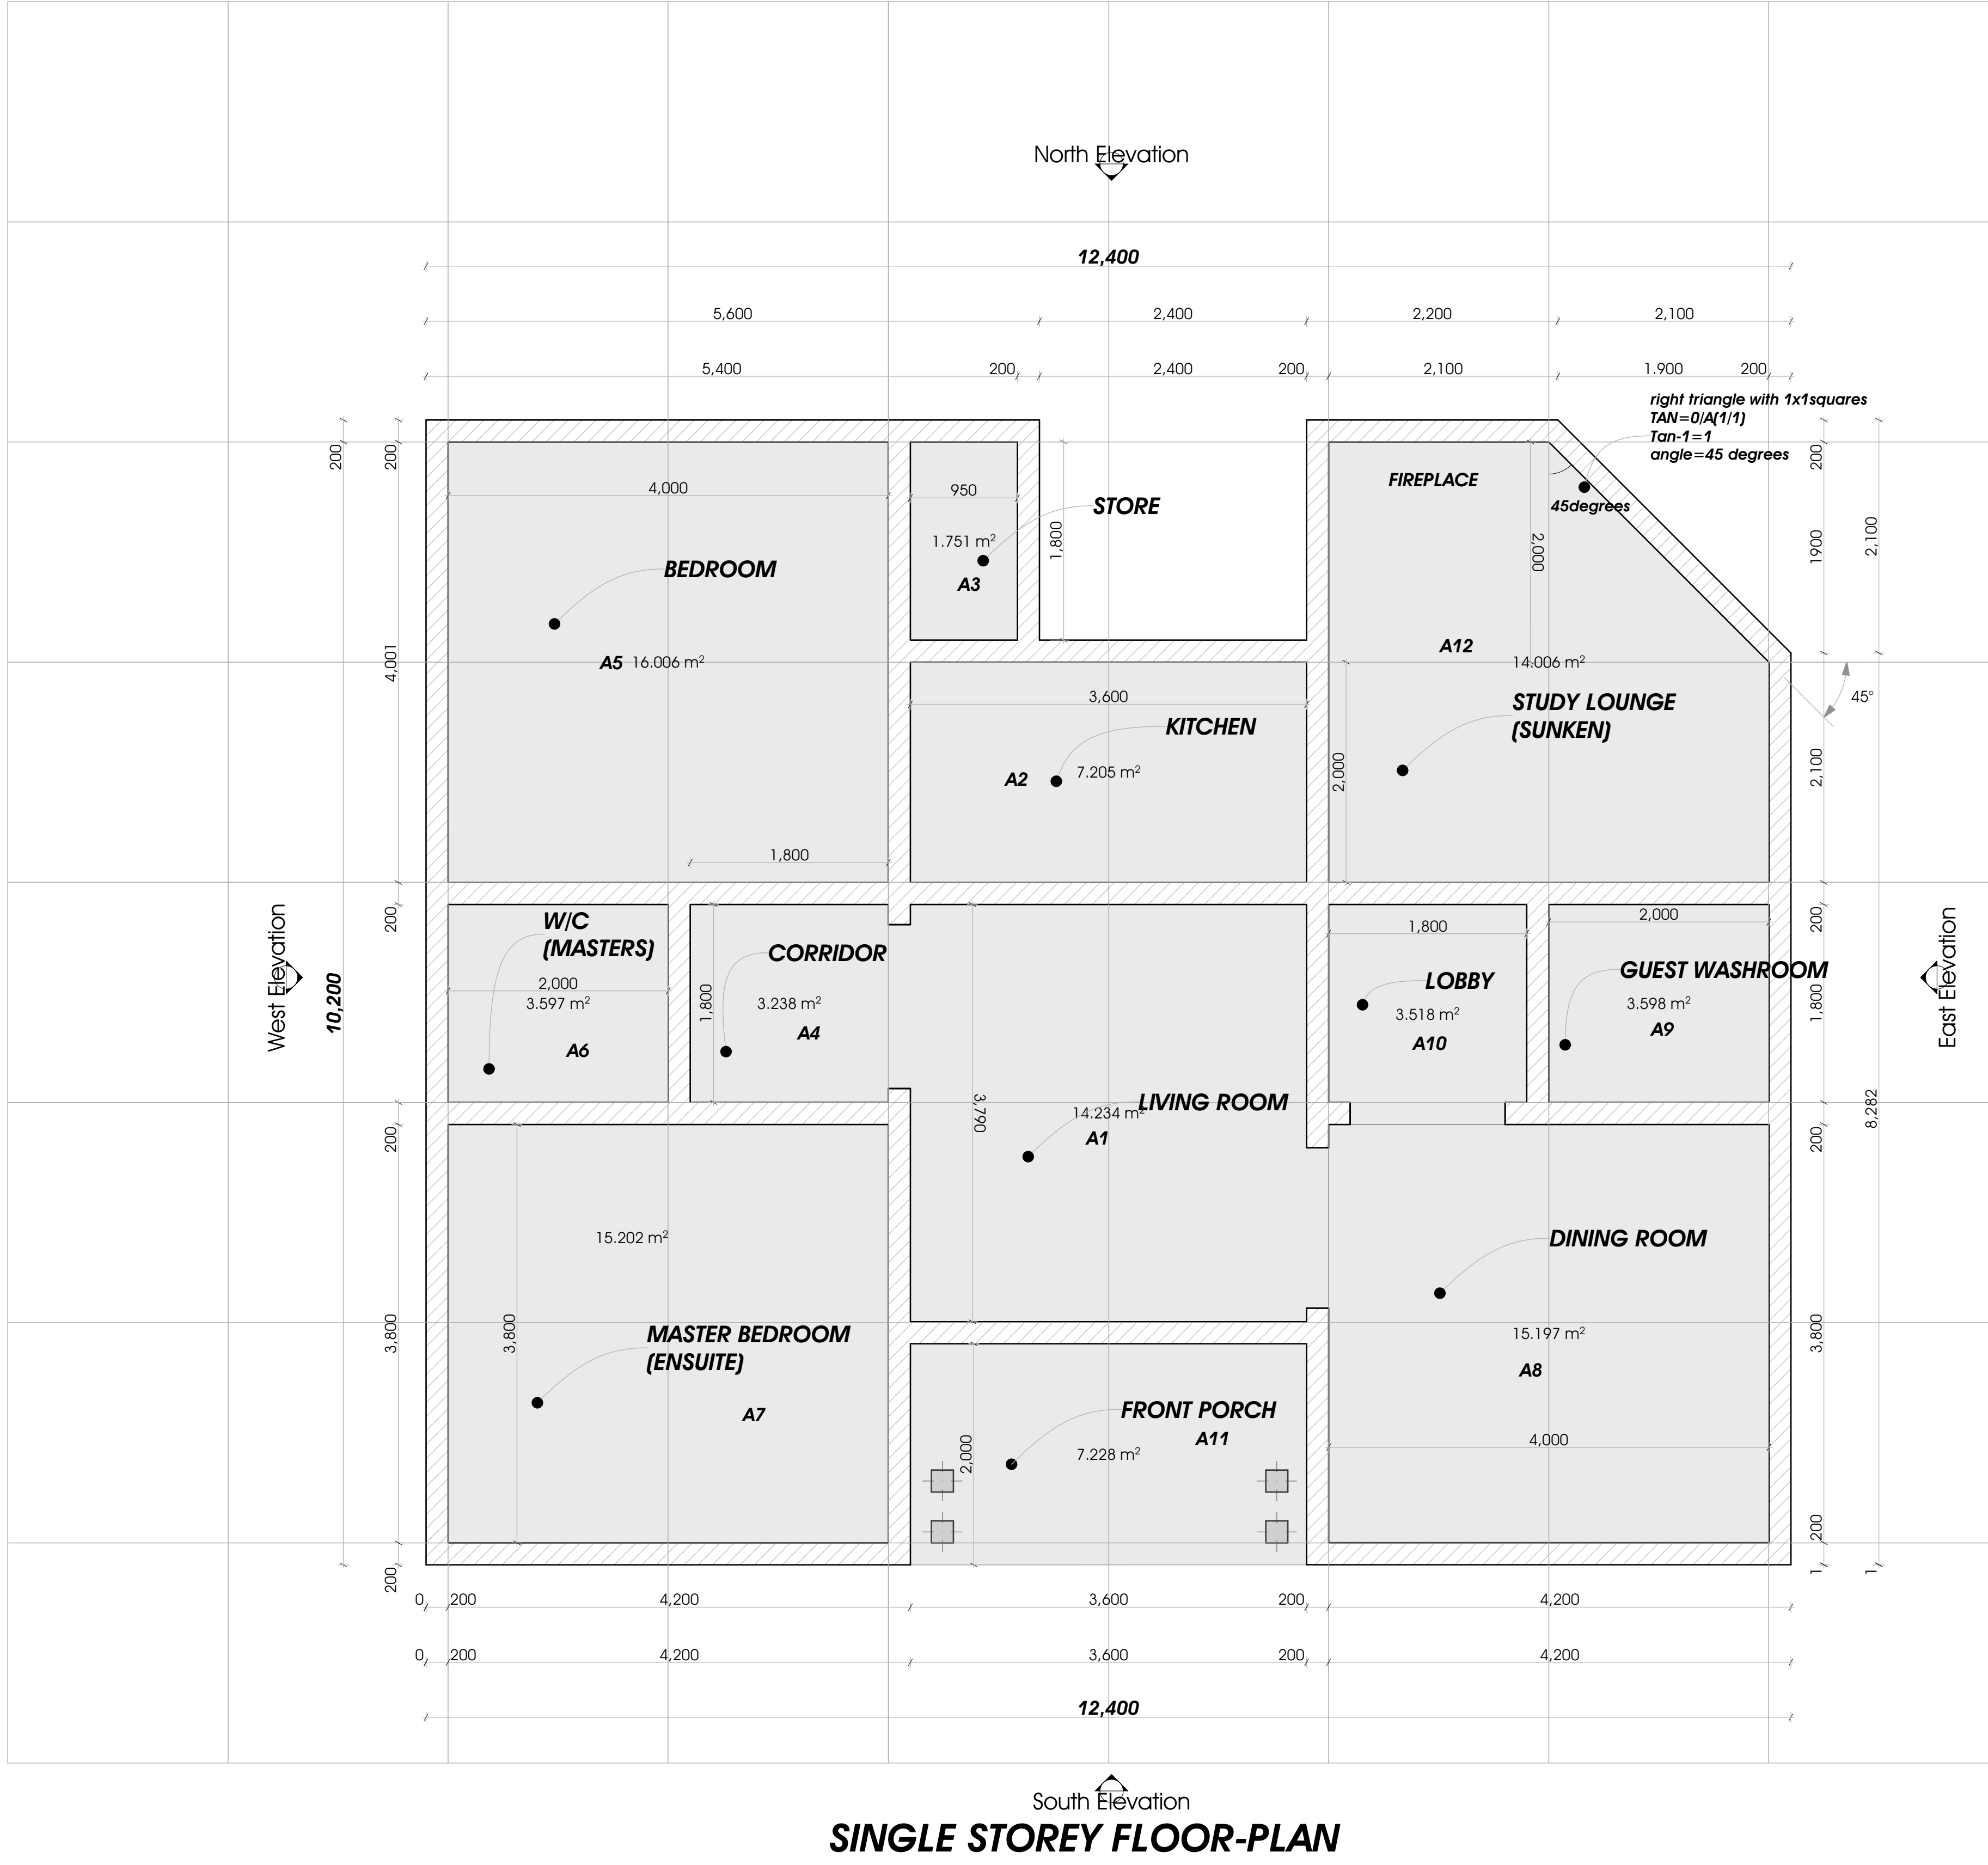

LEGEND

1 SQUARE REP 4MSQ

ALL DIMENSIONS ARE IN MILLIMETRES OTHERWISE STATED

LOCATION	AREA CALCULATION
LIVING ROOM	$A1 = (3.7 \times 3.6M) + (0.75MSQ) \text{ OPENINGS}$ $14.234MSQ$
KITCHEN	$A2 = (3.6 \times 2.0M) = 7.20MSQ$
PANTRY	$A3 = (1.8 \times 0.95M) = 1.751MSQ$
CORRIDOR	$A4 = (1.8 \times 1.8M) = 3.24MSQ$
BEDROOM	$A5 = (4.0 \times 4.0M) = 16MSQ$
WC/MASTERS	$A6 = (2.0 \times 1.8M) = 3.60MSQ$
MASTER-BEDROOM	$A7 = (4.0 \times 4.0M) = 16MSQ$
DINING-ROOM	$A8 = (4.0 \times 3.8M) = 15.20MSQ$
GUEST WASHROOM	$A9 = (2.0 \times 1.8M) = 3.60MSQ$
LOBBY	$A10 = (1.80 \times 1.80M) + 0.26MSQ \text{ (OPENING)} = 3.52MSQ$
FRONT PORCH	$A11 = (3.6 \times 2.0M) = 7.20MSQ$
STUDY LOUNGE	$A12 = (\text{AREA OF 3 SQUARES}) + (0.5 \times B \times h) = 14MSQ$
TOTAL AREA	186.596MSQ