



ALL PURPOSE HALL, 2 LEVELS WITH A CAPACITY OF 450SEATS

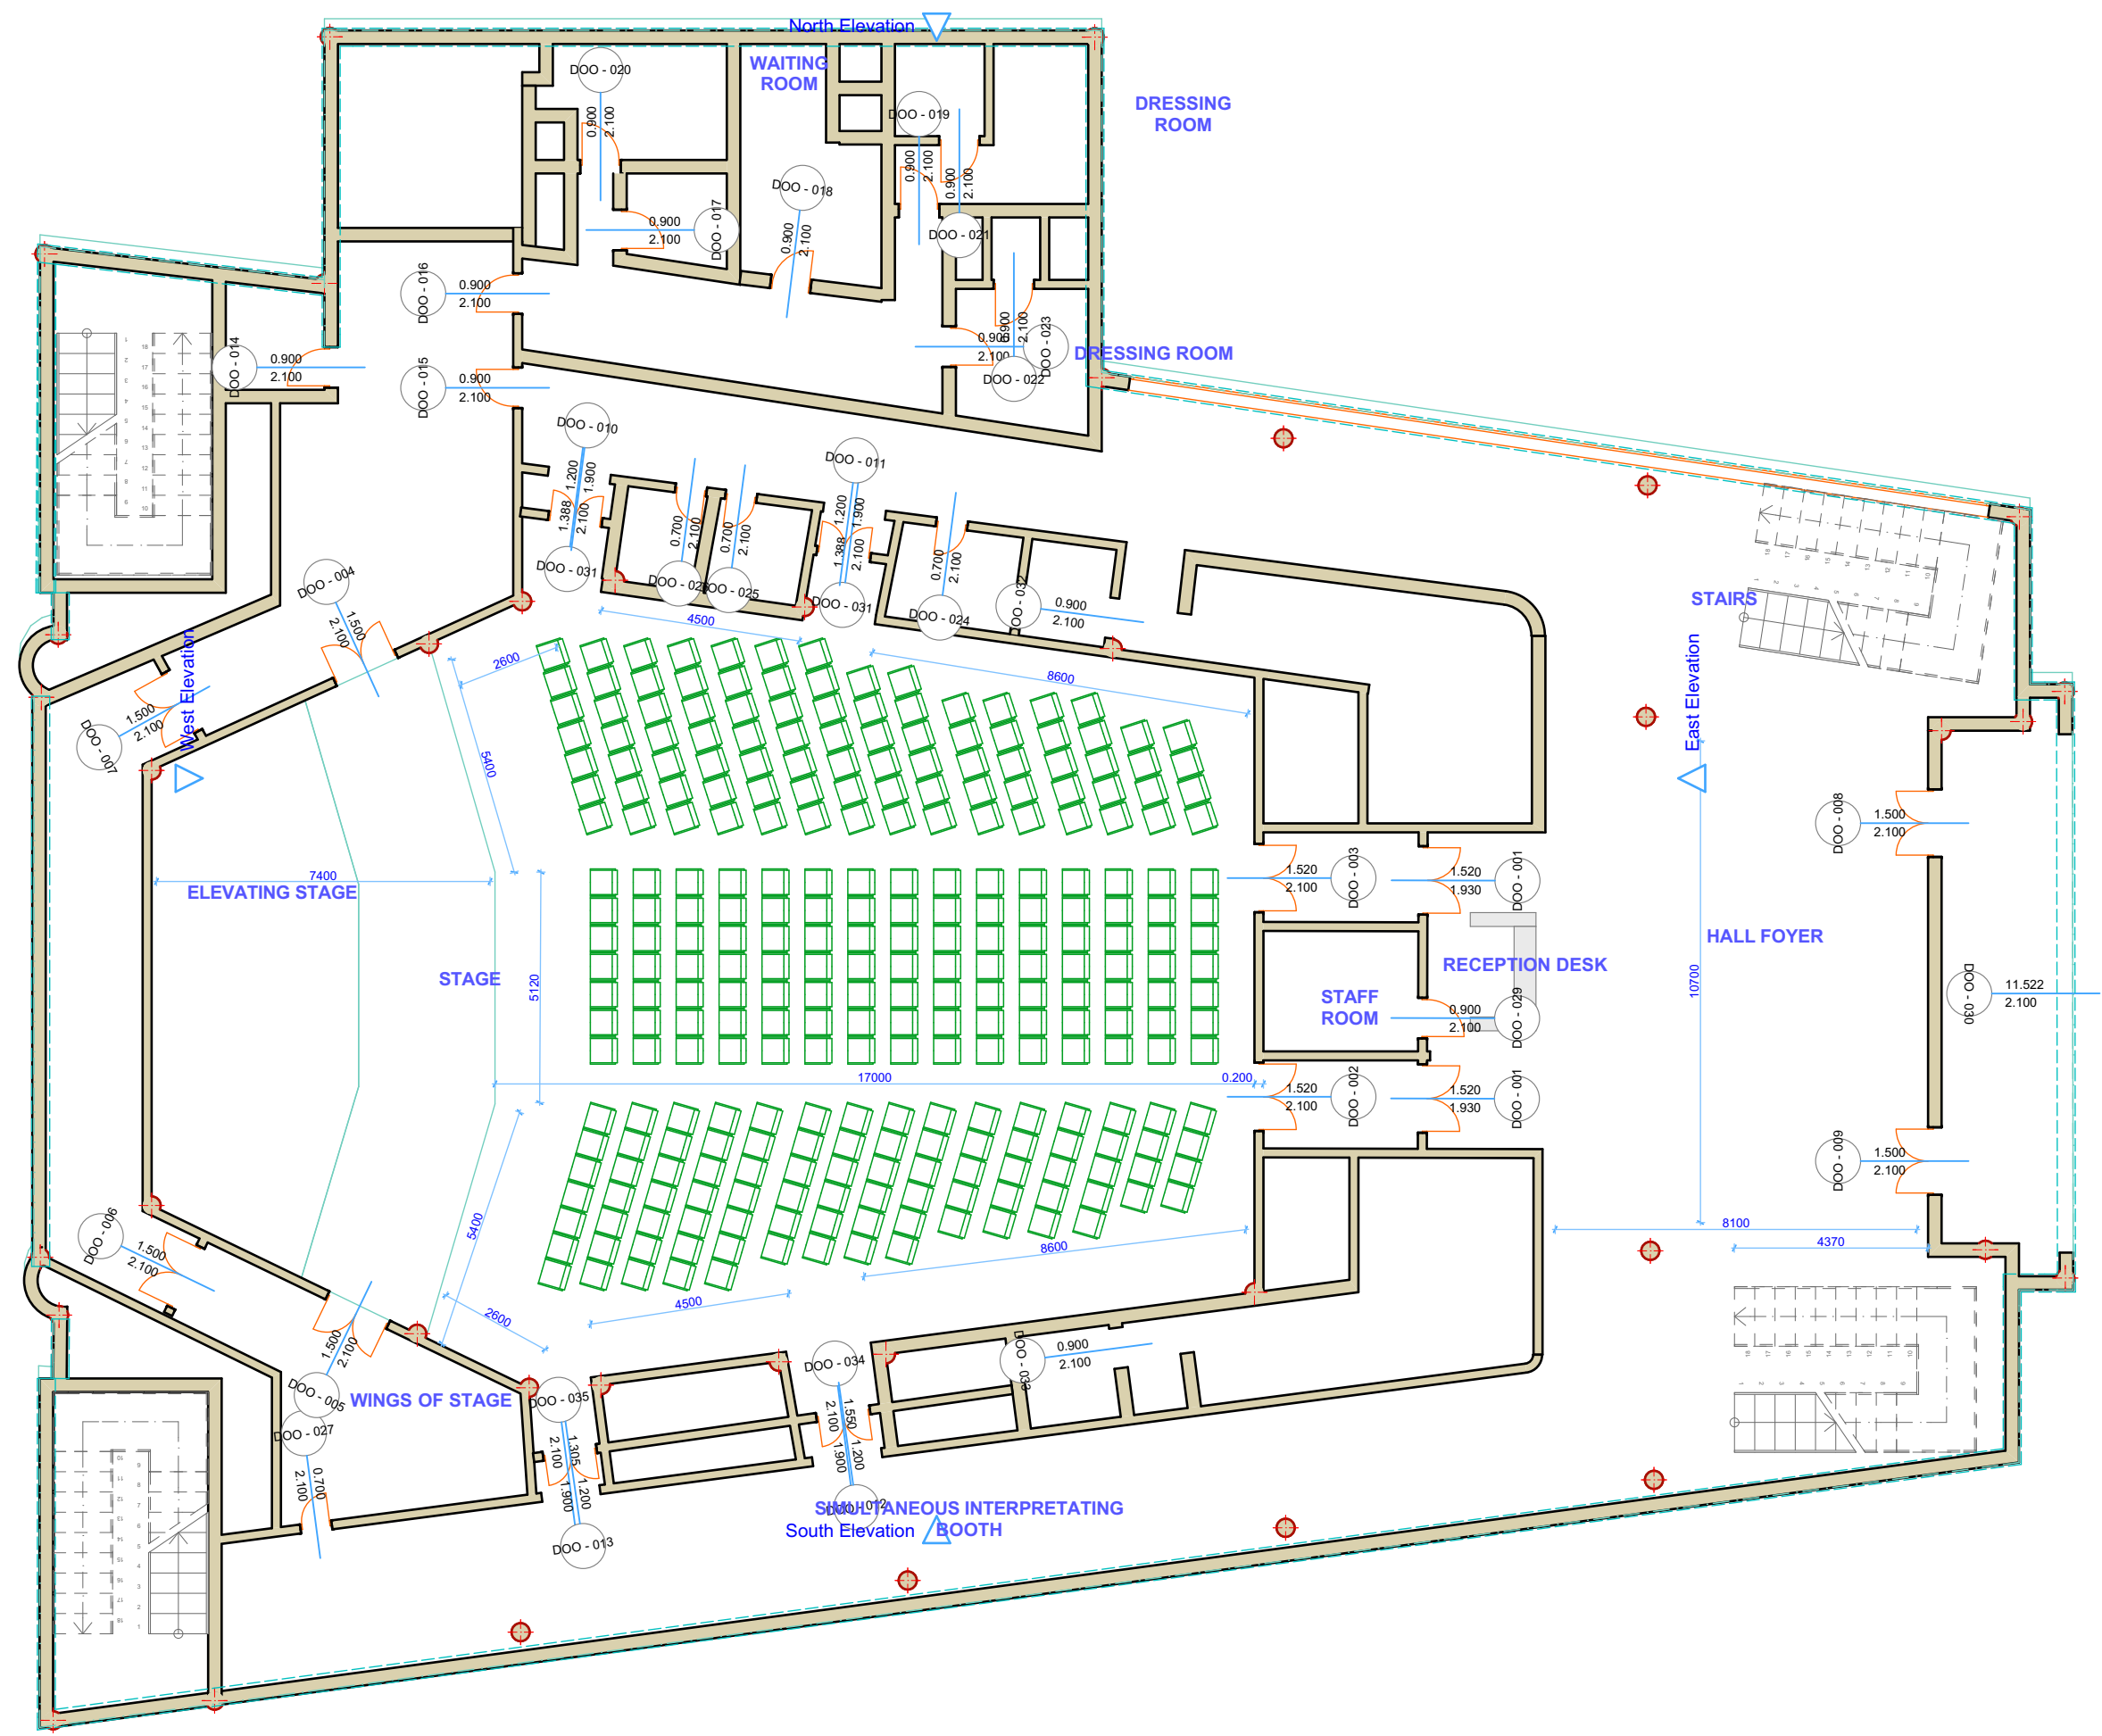

0. LEVEL 1 1:150

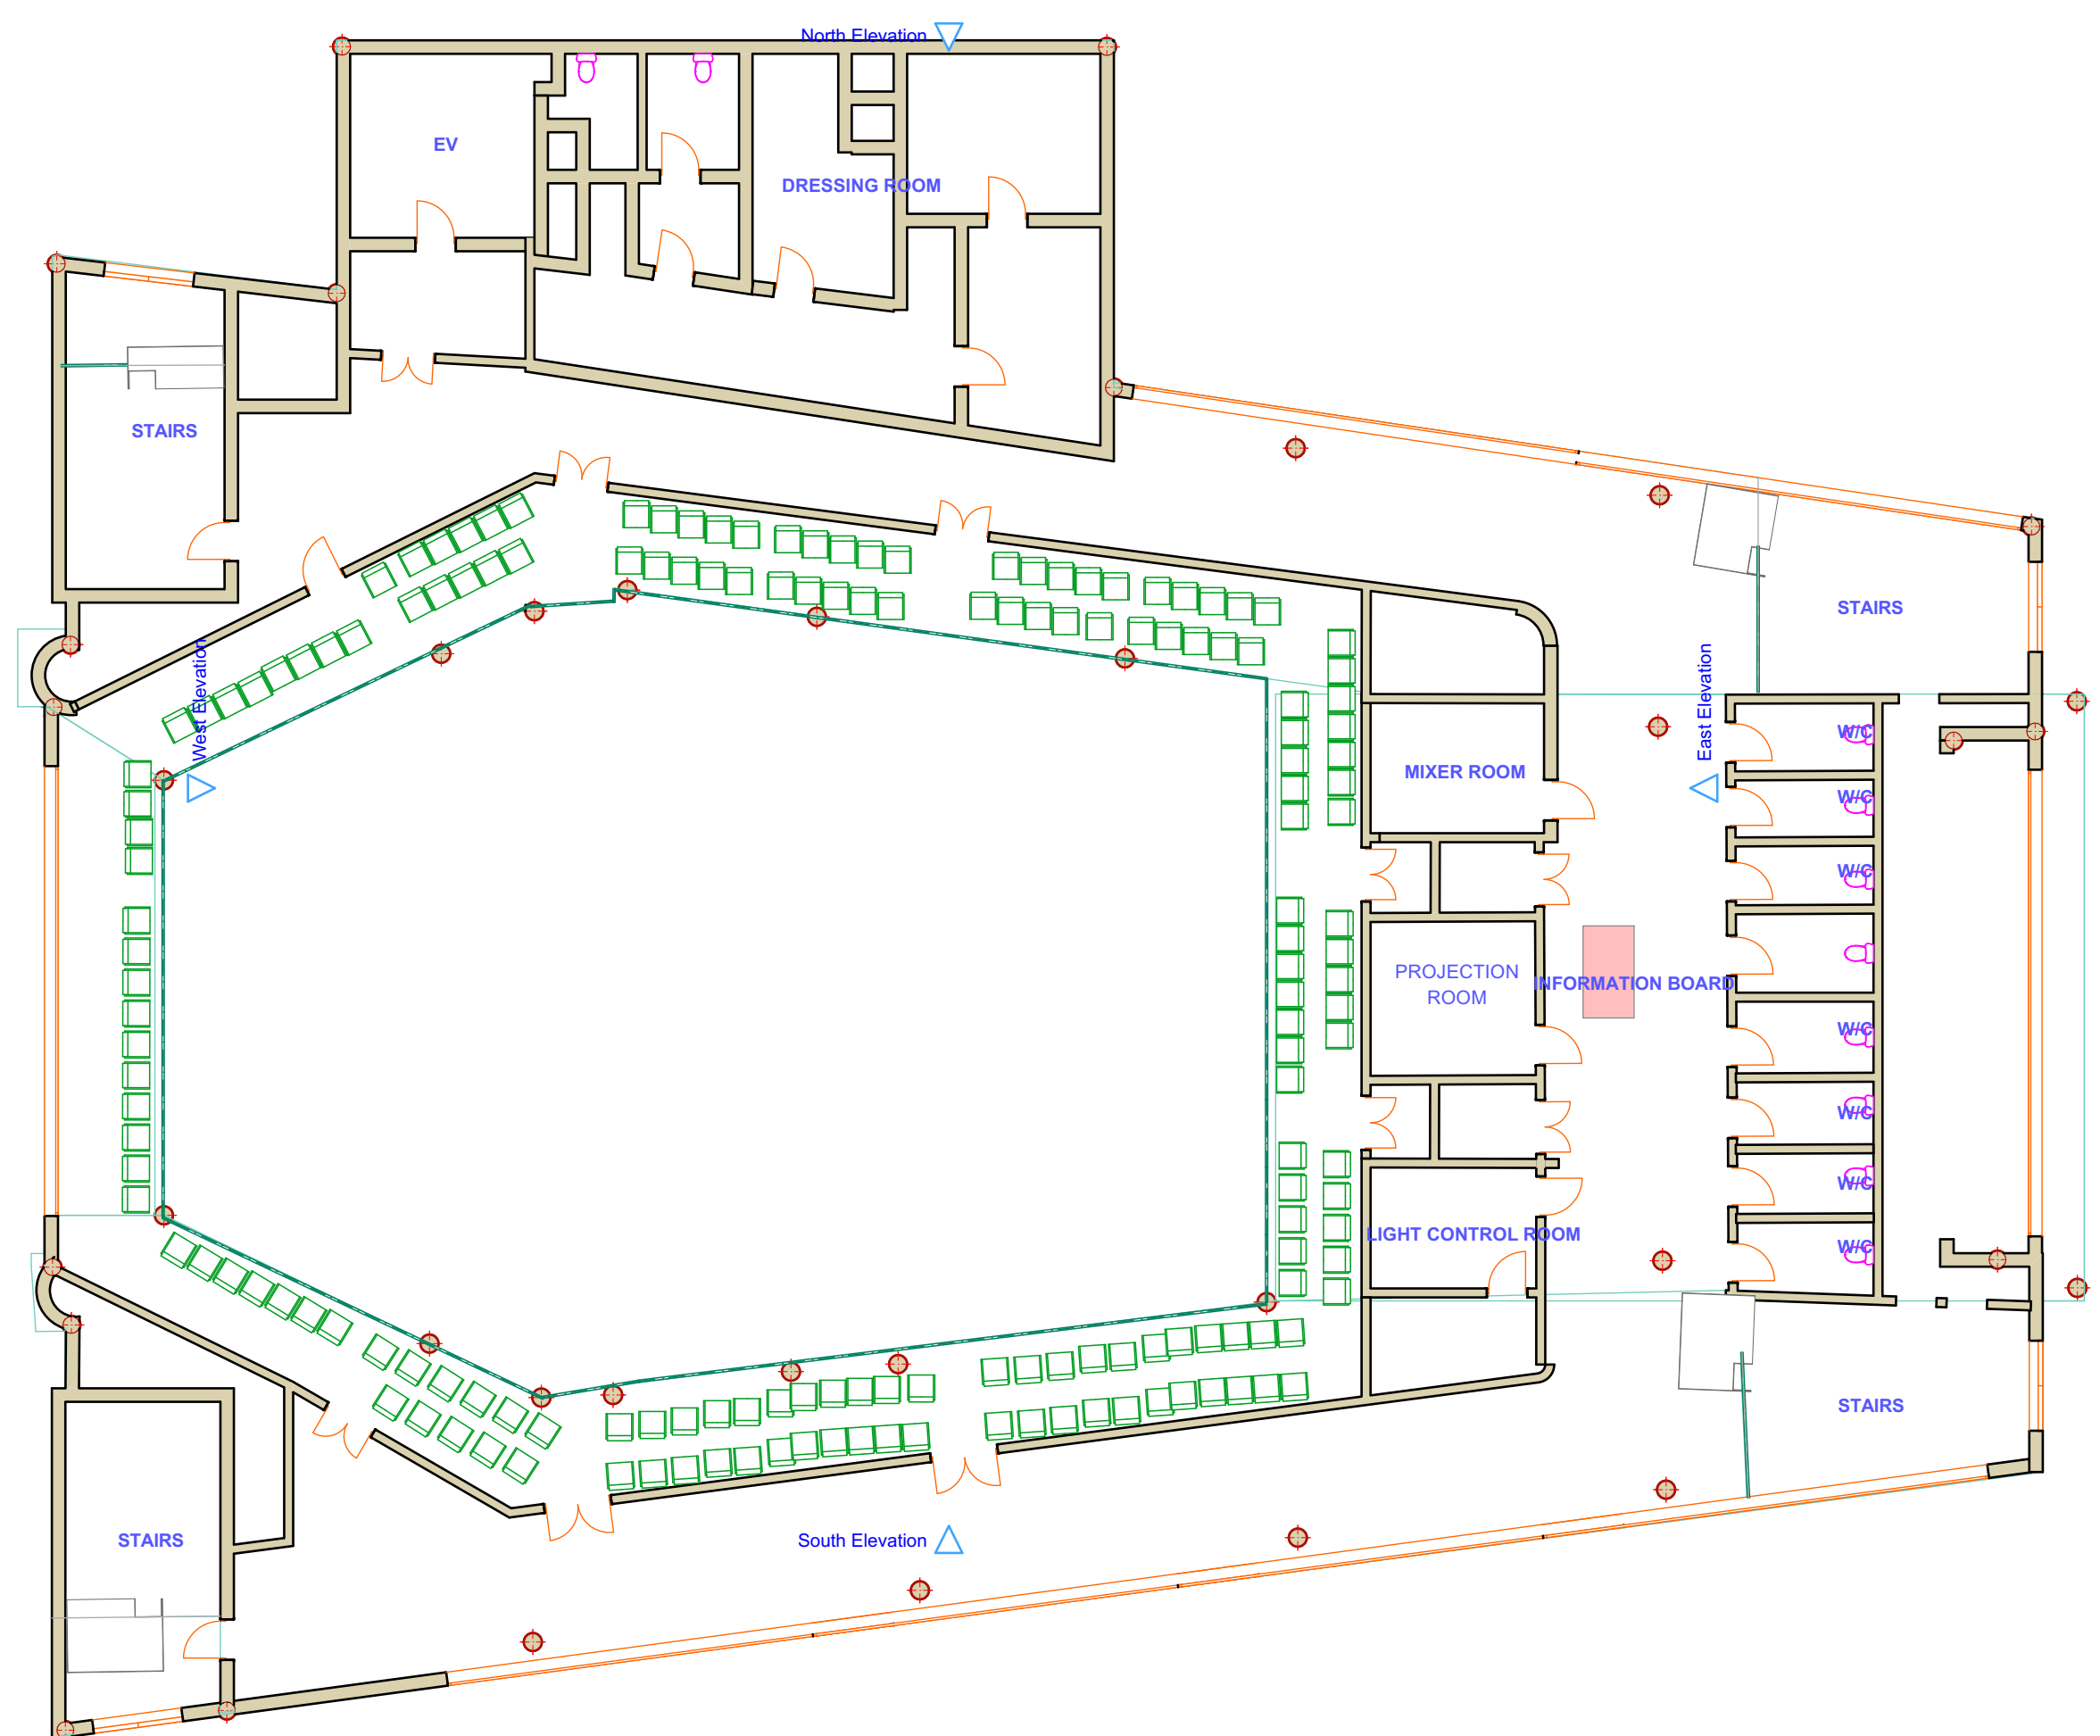

1. LEVEL 2 1:150

